


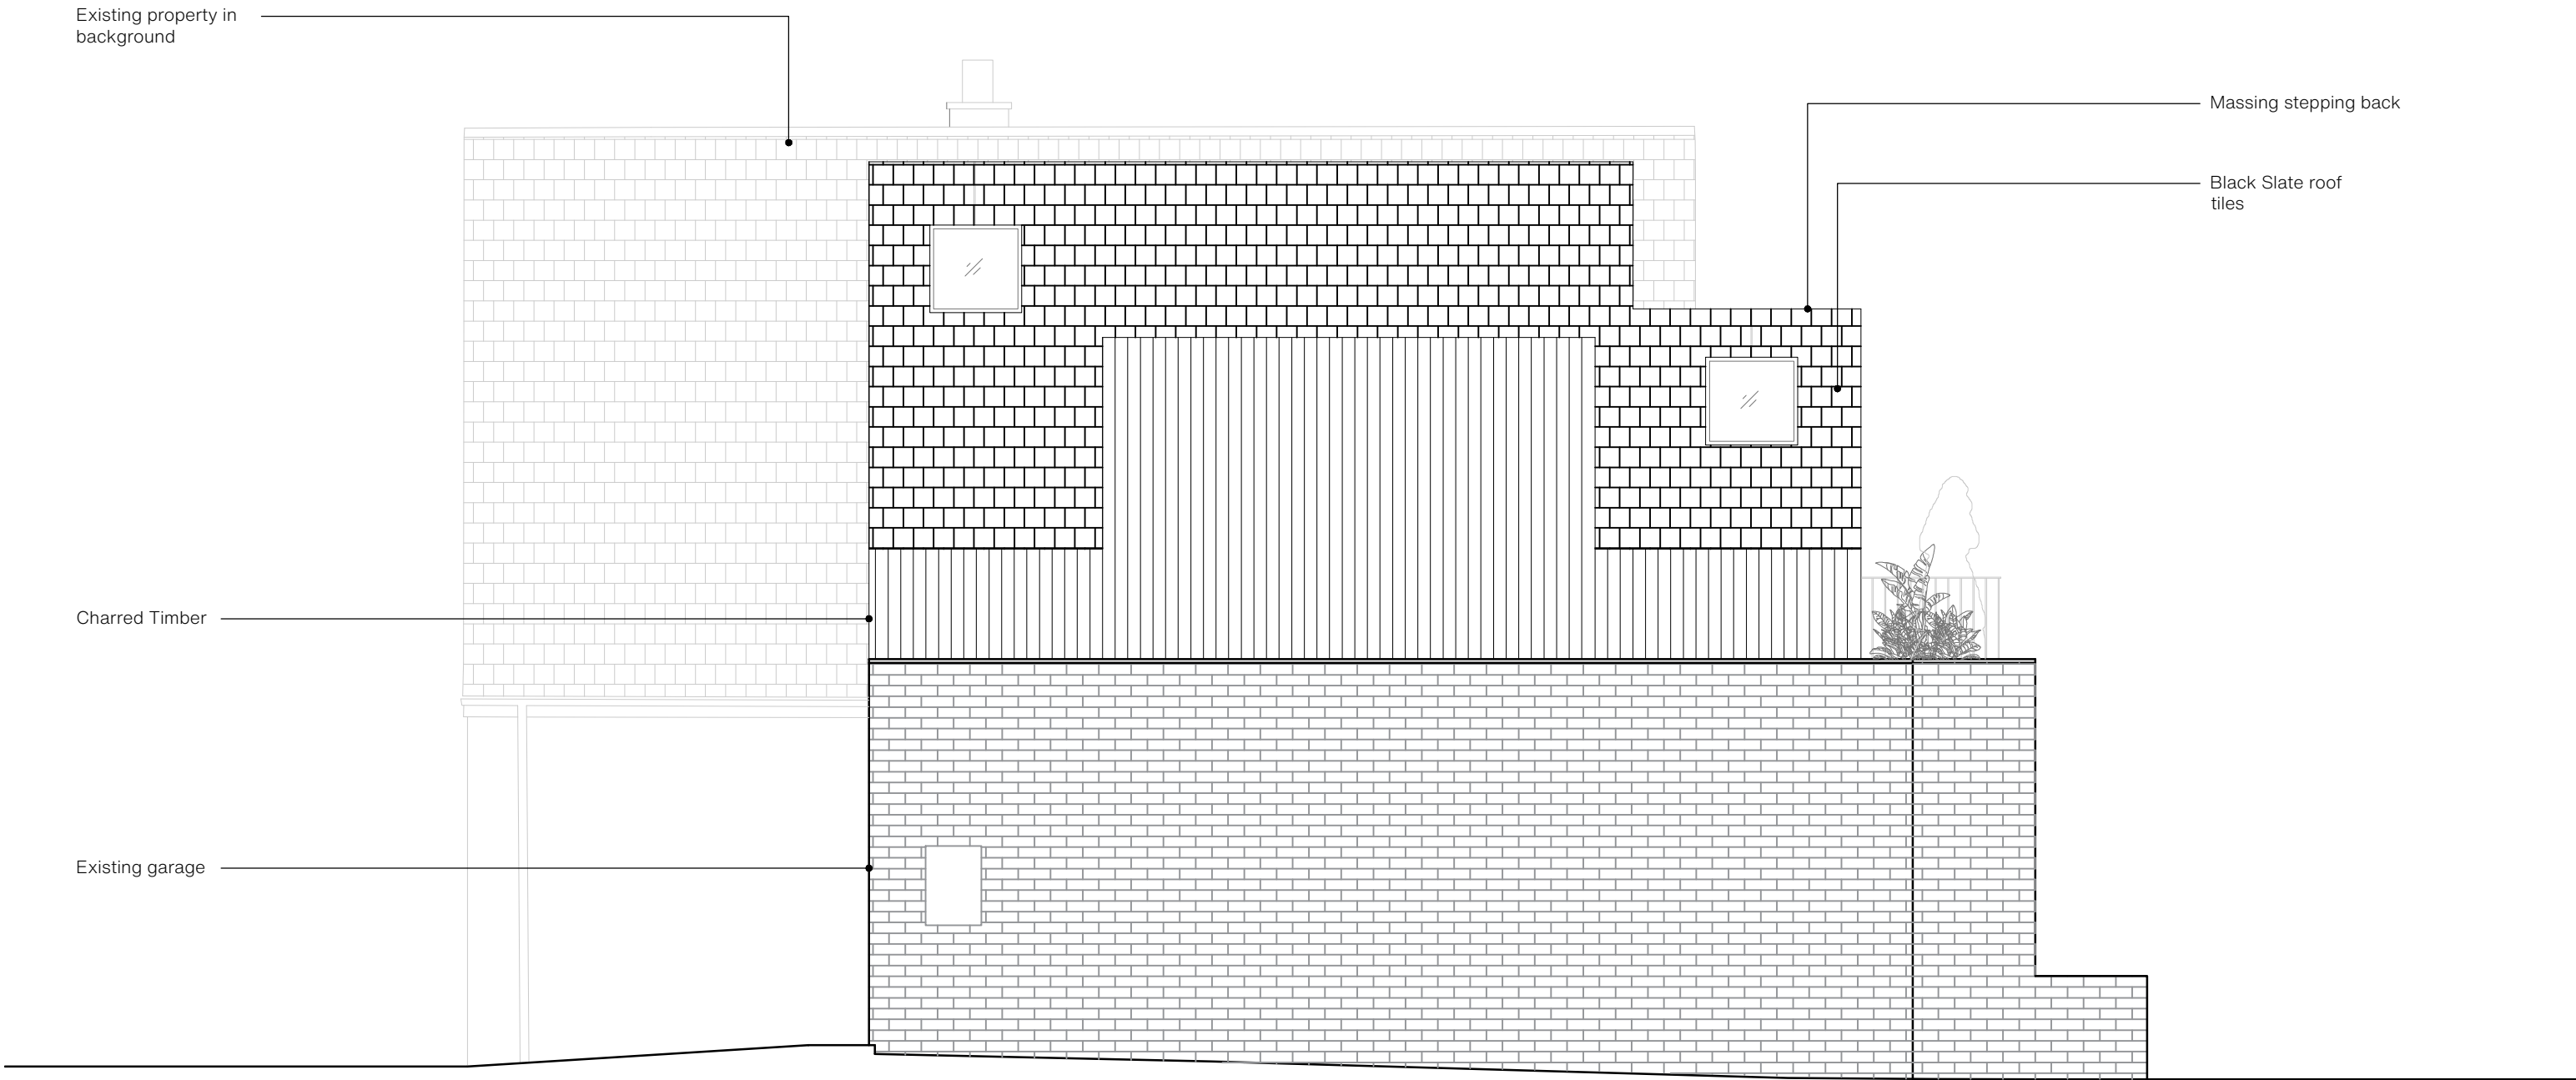

Elevation 4

Dempsey + **Gannon**

1. Do not scale this drawing.
2. Drawing to be used for the status indicated only.
3. All dimensions and setting out shall be checked and confirmed and any discrepancies to be reported to the Architect prior to commencement of any work.
4. All work and materials to be in accordance with current statutory legislation, relevant codes of practice and British Standards.
5. Drawing to be read in accordance with relevant consultants and sub-contractor's drawings and specifications.
6. This drawing is copyright of dsg Architects Ltd and is not to be used in whole or in part without written consent.
© DempseyGannon Ltd



REV	DESCRIPTION	BY	CHK	DATE
C00	Preliminary	JD	PODG	08.22

project: Fenay Lane	title: Proposed Elevation 4	rev: S01
client: Private Client	drawing number: 246-GA-203	date: 2024
scale: 1:50	drawing status: Planning	drawn by: JD
sheet: A3		checked by: PG
date: -		