


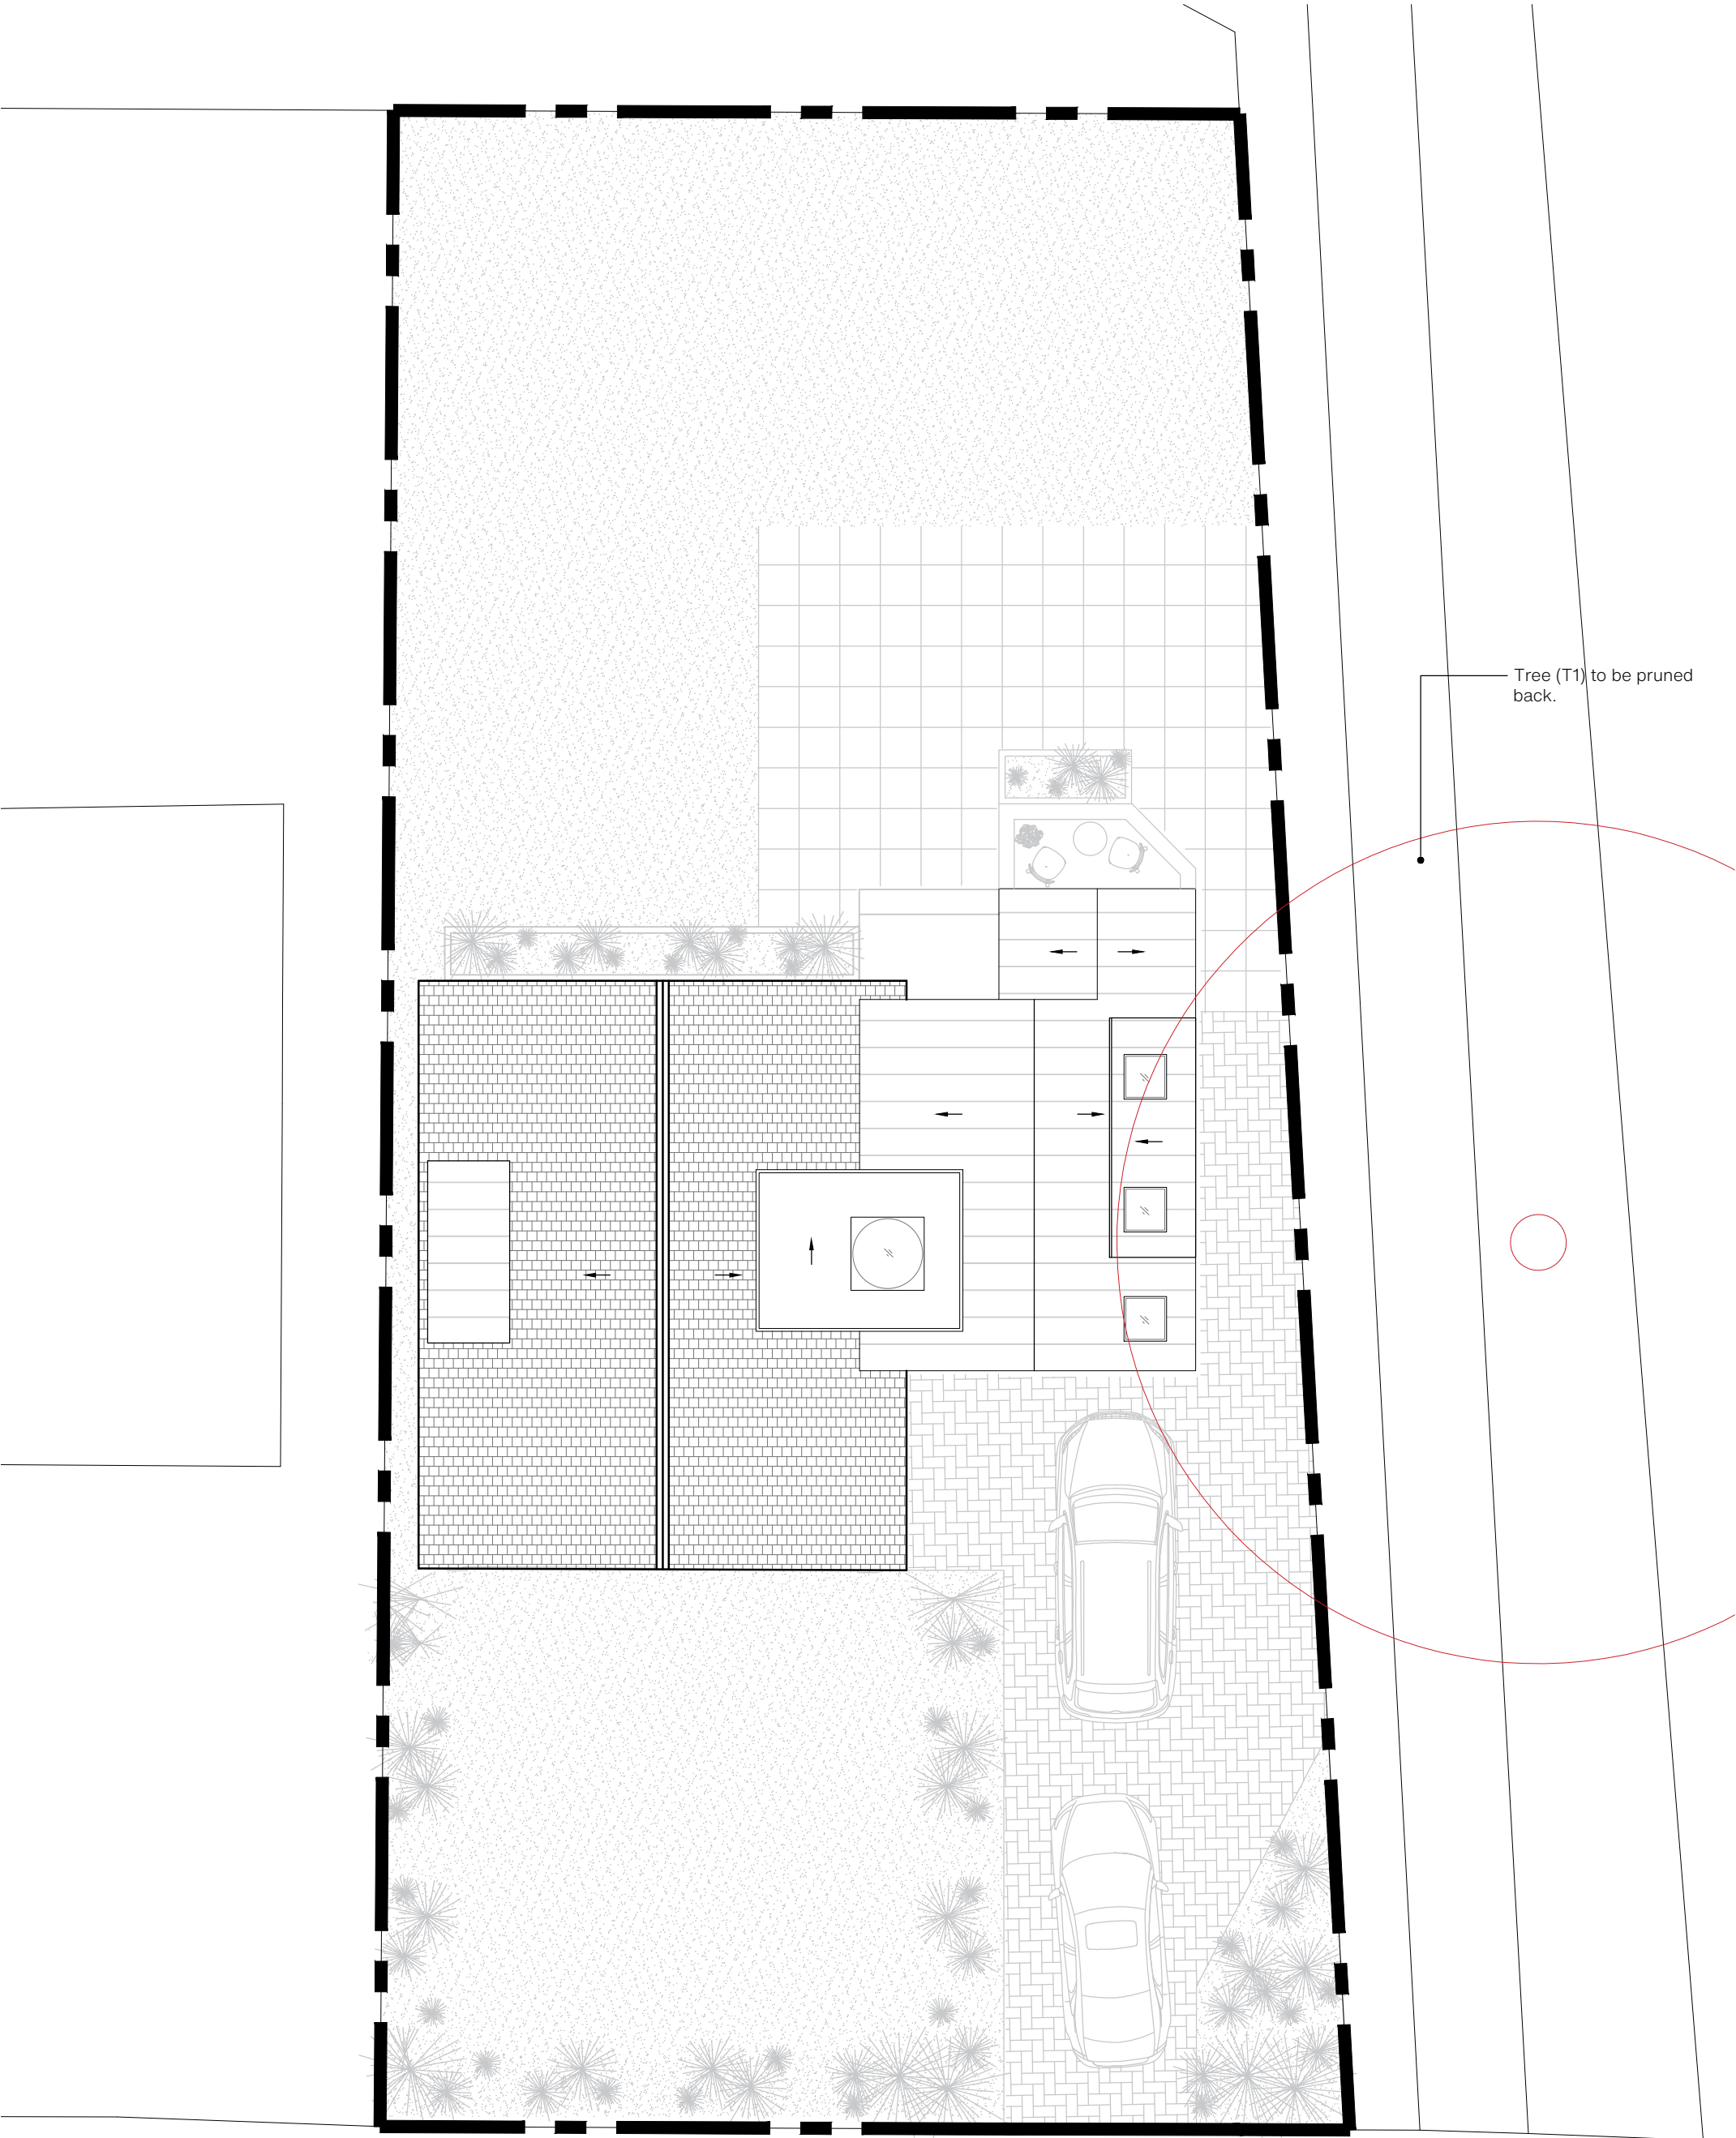

Tree (T1) to be pruned back.

Dempsey + Gannon

1. Do not scale this drawing

2. Drawing to be used for the status indicated only

3. All dimensions and notes must be checked and confirmed and any discrepancies to be reported to the Architect prior to commencement of any work

4. All work will be carried out in accordance with current statutory regulations, relevant codes of practice and British Standards

5. Drawing to be read in accordance with relevant consultants and sub-contractors drawings and specifications

6. This drawing is copyright of dag Architects Ltd and is not to be used in whole or in part without written consent

© Dempsey + Gannon Ltd

01m2m3m4m5m10m

scale 1:100

REV	DESCRIPTION	BY	CHK	DATE
C00	Preliminary	JD	PODG	08.22

project: Fenay Lane	title: Trees to be pruned	rev:
client: Private Client	drawing number: 246-GA-500	date: 2024
scale: 1:100	drawing status: Planning	drawn by: JD
sheet: A3		checked by: PG
date: -		