



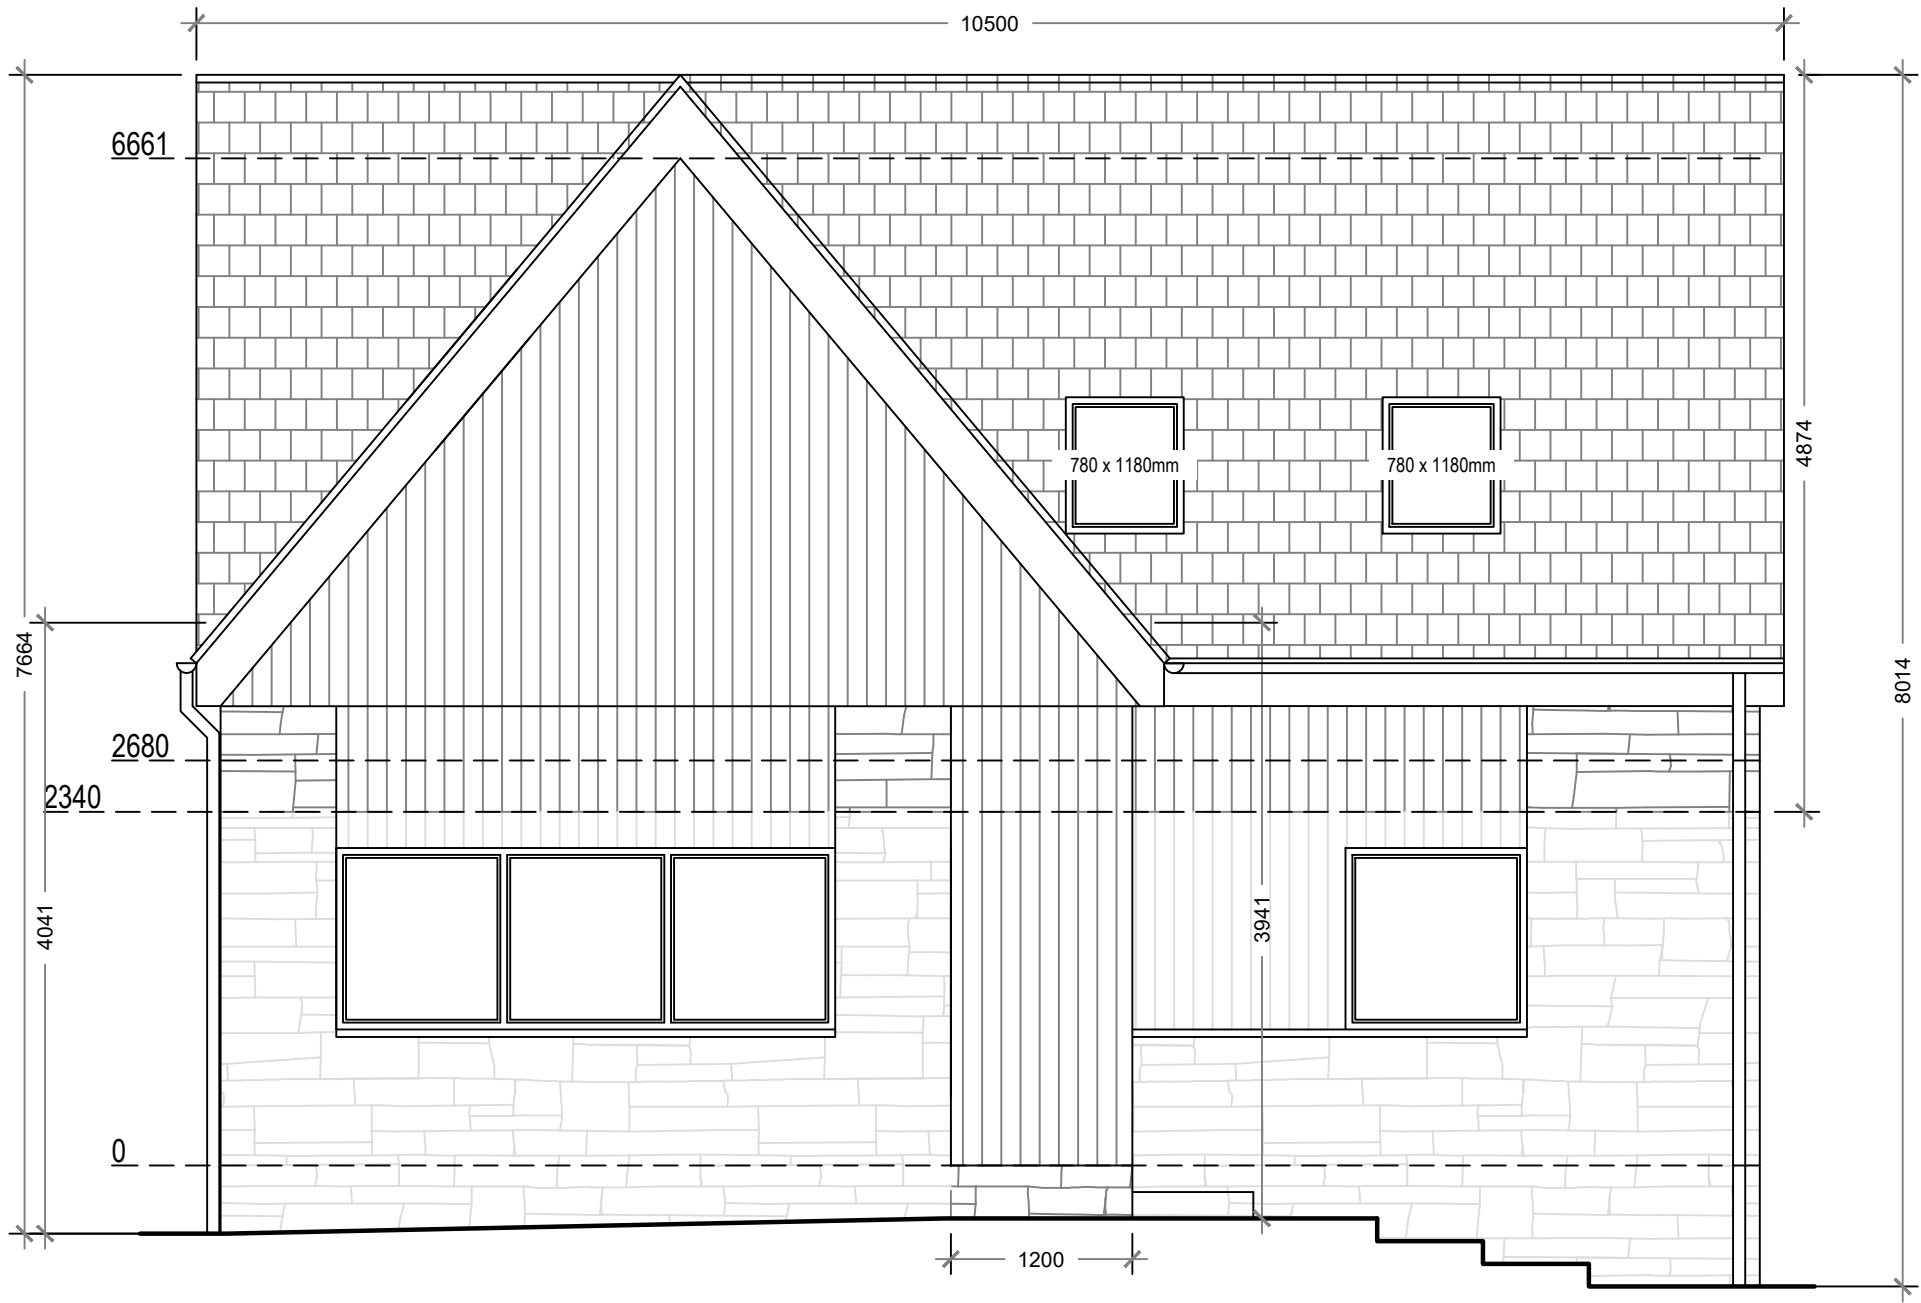


Proposed North Elevation




Proposed West Elevation

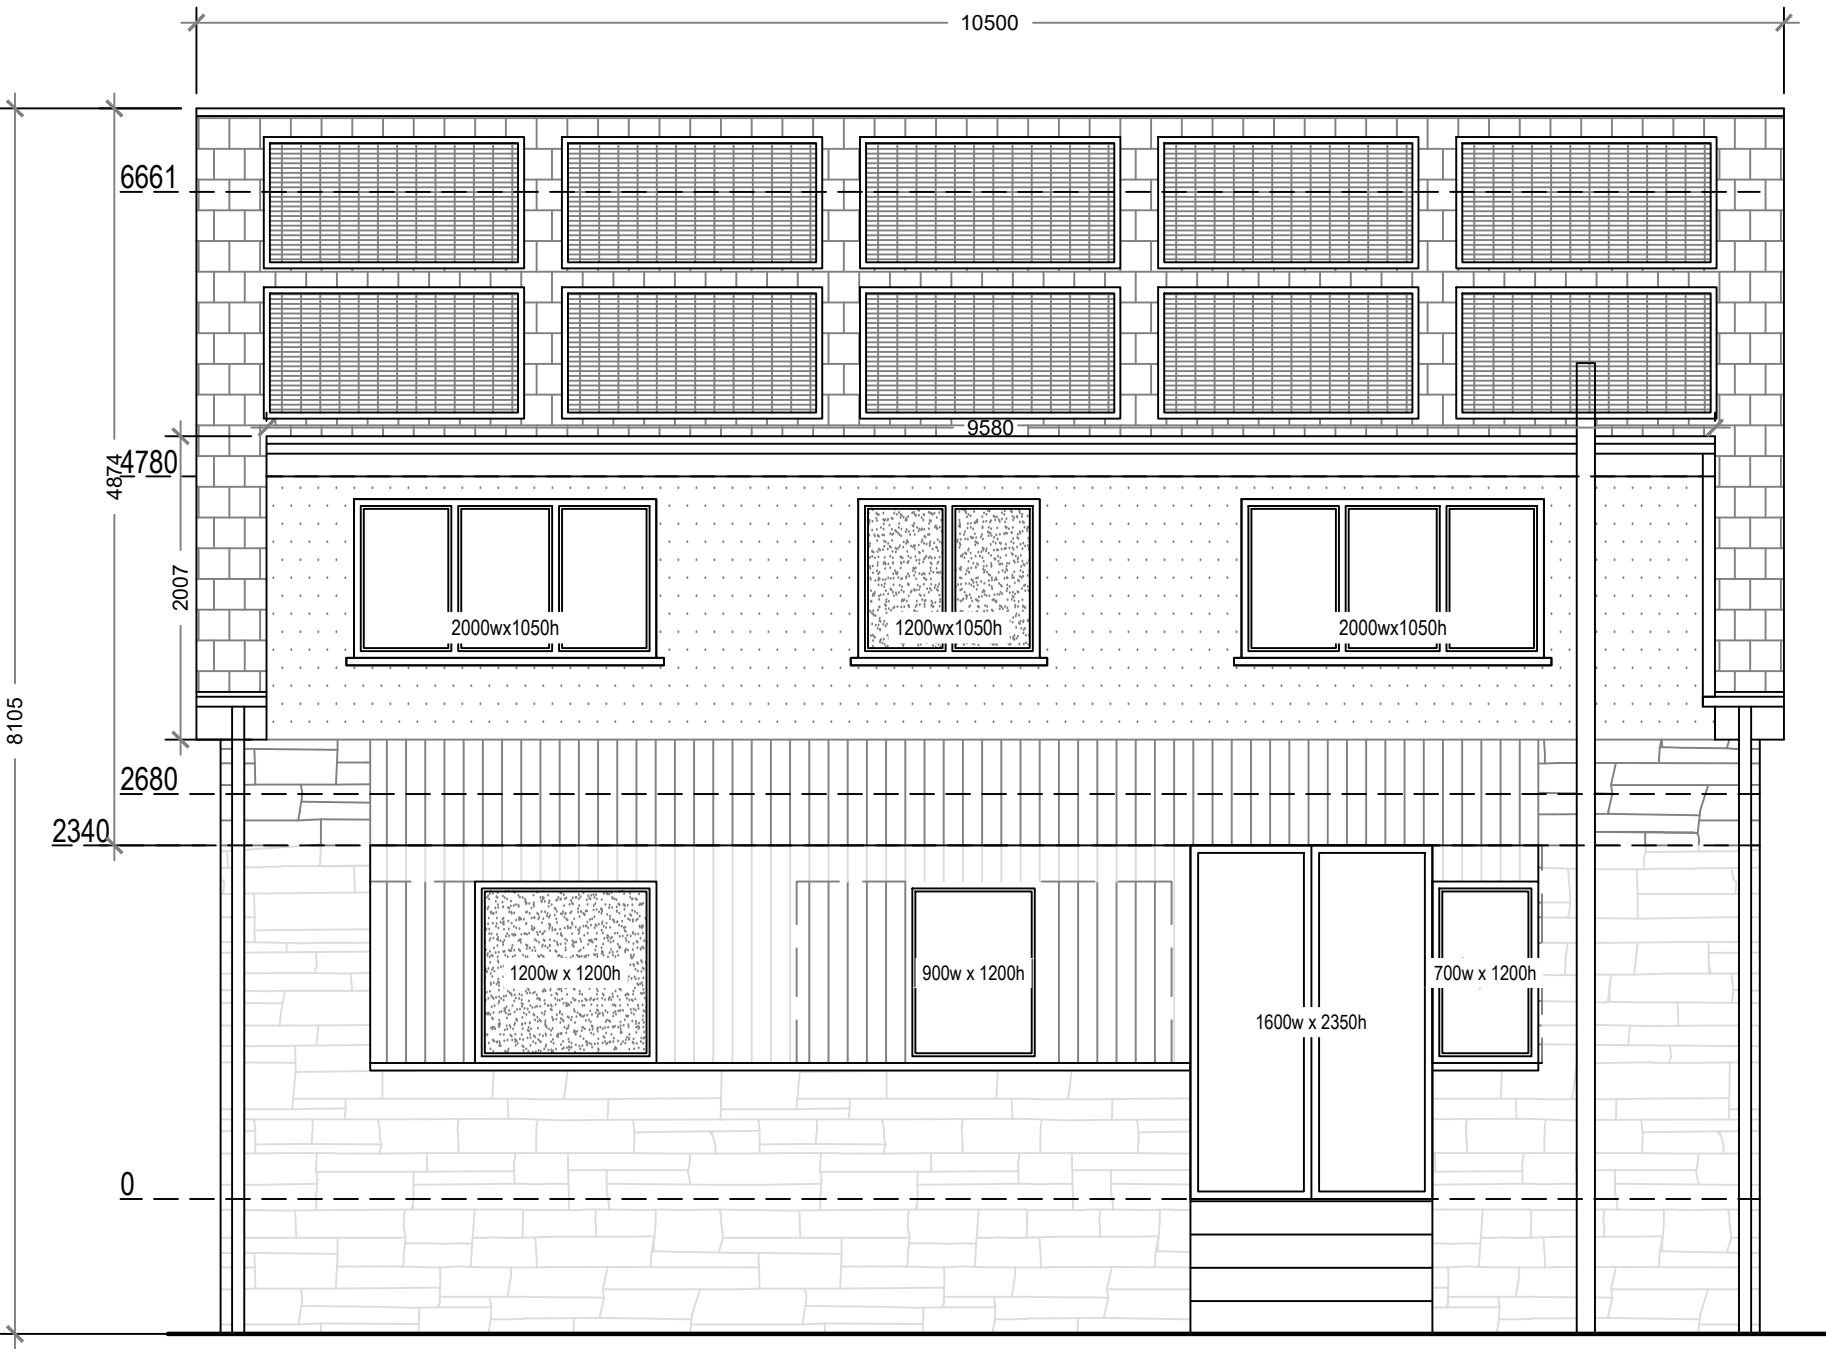

Proposed South Elevation

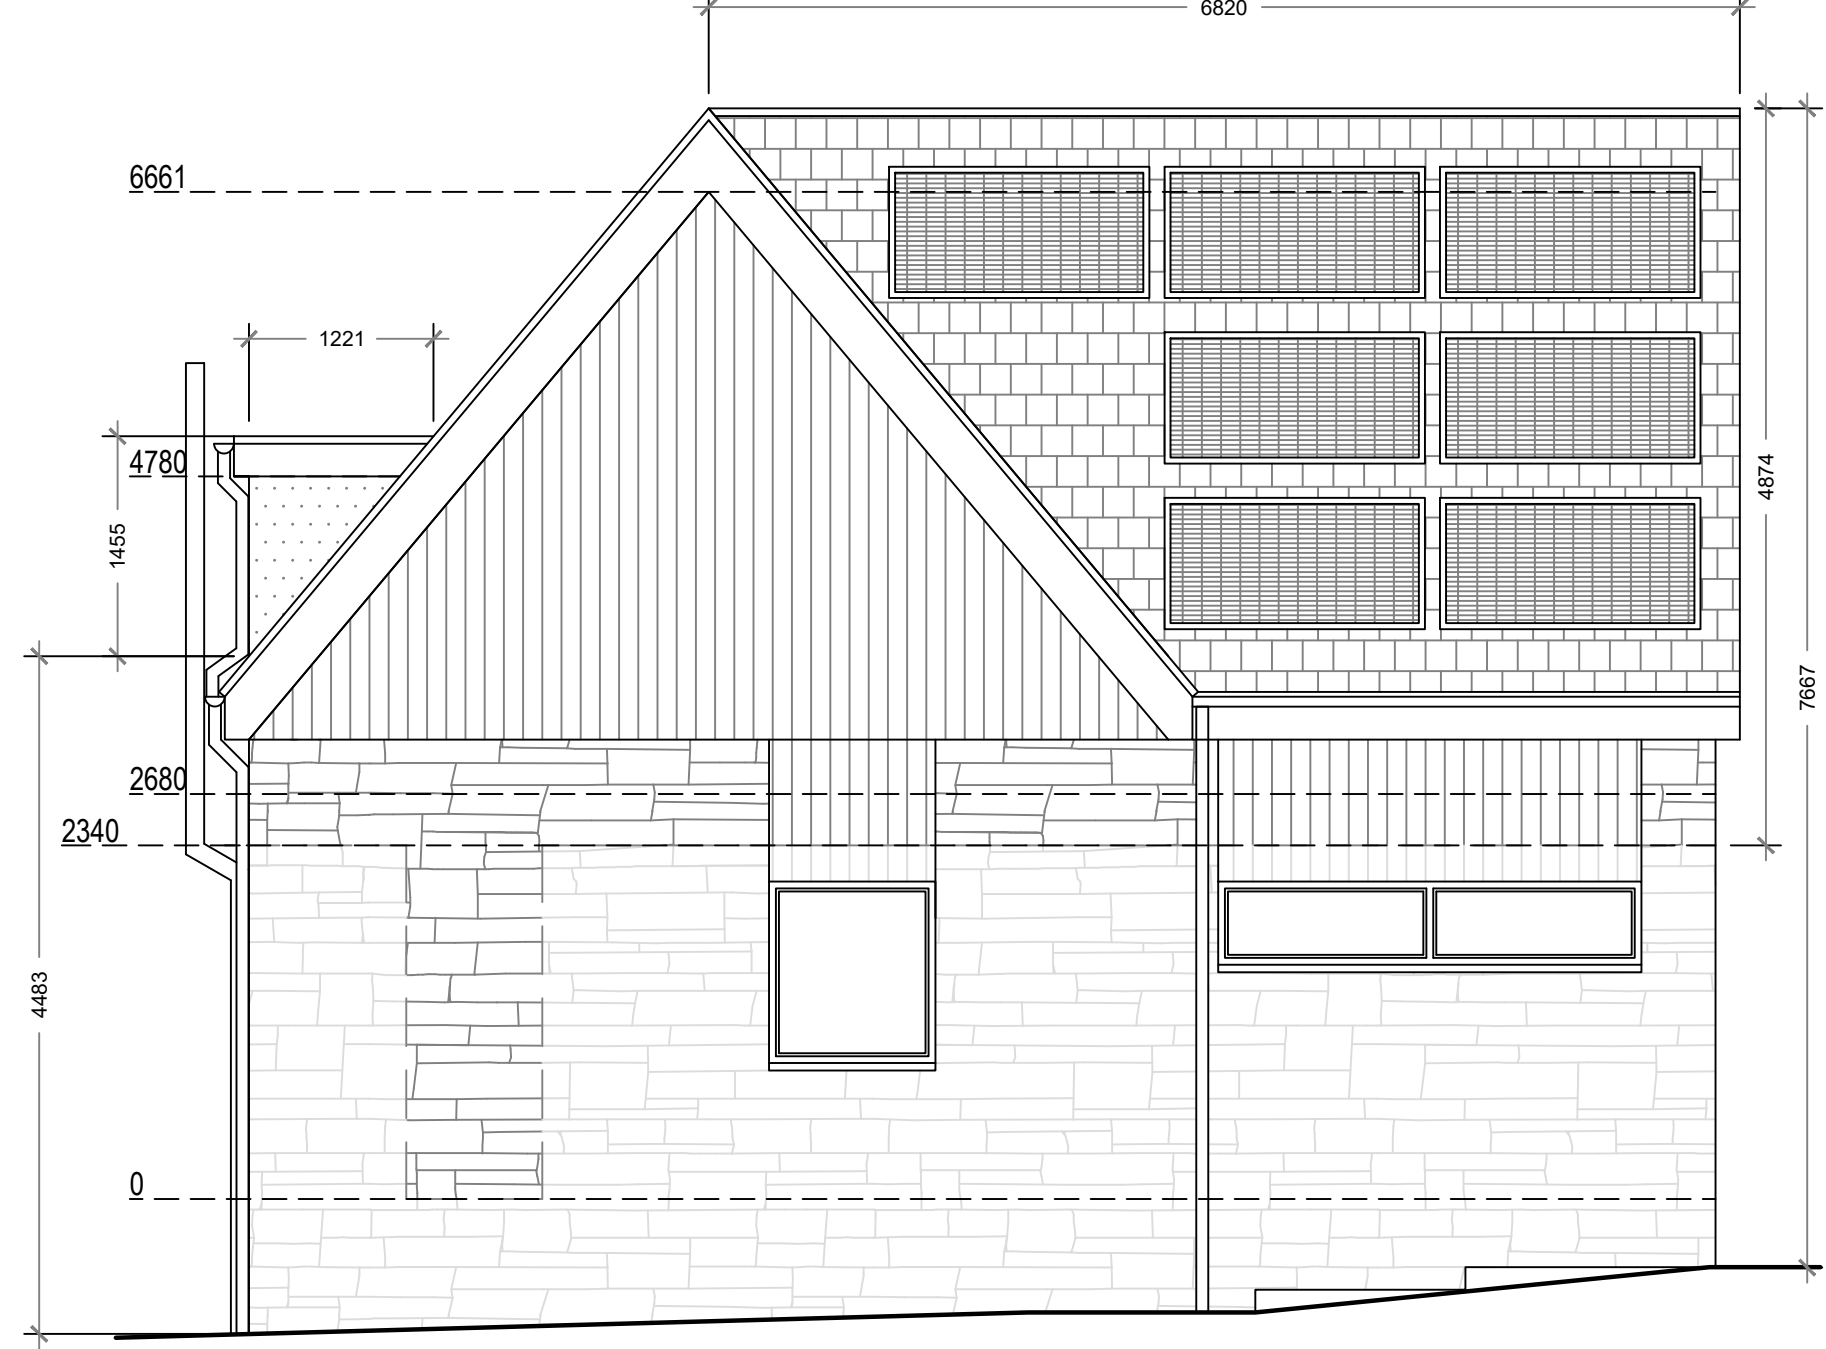

Proposed East Elevation

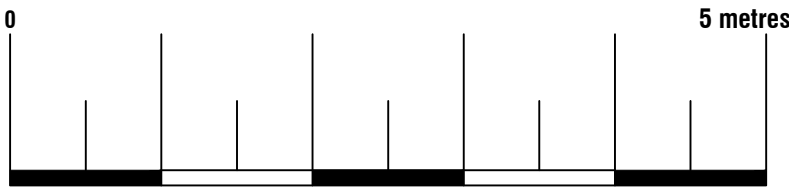

Proposed Materials:
Walls: Render (to match existing)
Walls: Timber cladding (to match existing)
Walls: Stones (to match existing)
Pitched roof: Tile (to match existing)
Flat roof: Ply membrane
Windows: Double glazed (to match existing)
Skylights: Size as indicated (not protruding more than 150mm above the existing roof plane)



ArkiPlan Architectural Ltd • Enquiries@ArkiPlan.co.uk
Lytchett House, 13 Freeland Park, Wareham Road, Poole, Dorset, BH16 6FA

Site	6 Netherwood Close, Huddersfield HD2 2LR	Date	20.11.2024		
		Sheet	24-2008	D05	REV 3
		Job	Loft Conversion		
Title Number	WYK37334,WYK597349	Scale	1:50 @A1, 1:100 @A3		
		Title	As Shown		