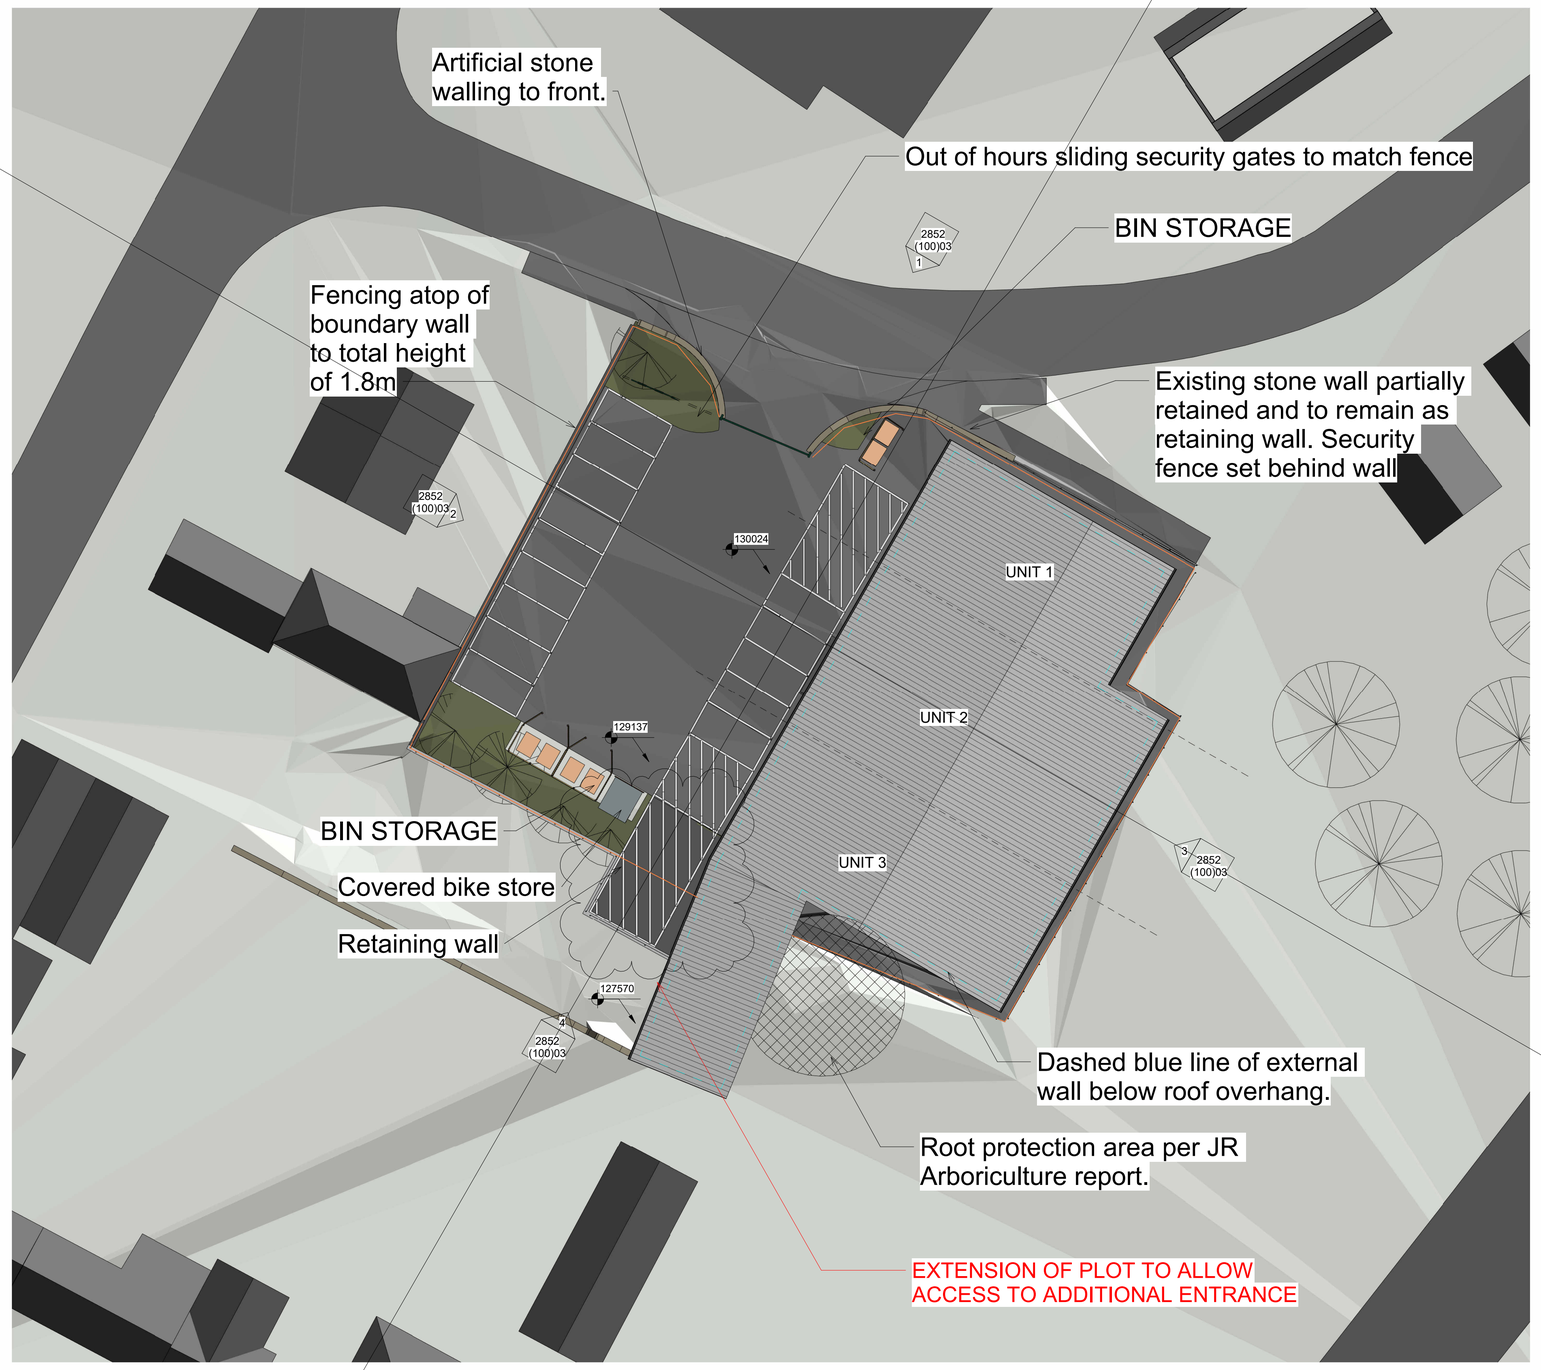

Orange line denotes location of 1.8m high Barbican A1 SR1 rated security fence, finished in black. (LPS1175 compliant)

1 PROPOSED SITE PLAN
1 : 200

Only figured dimensions should be used.

Scaled dimensions should be checked with the Architect.
This drawing together with the design, is the property and copyright of the Architect and must not be reproduced without written permission

Rev No.	Description	Drawn:	Date
D	Extension of plot to allow access to additional entrance.	HB	11.11.24
C	Gate entrance enlarged to all for HGV swepth path.	HB	02.04.24
B	Line of proposed fence and gates shown.	JF	26.01.24
A	Building amended due to root protection zone.	JF	15.01.24
1	Revision 1		Date 1

DO NOT SCALE OFF THIS DRAWING

ACUMEN
Designers & Architects
acumenarchitects.co.uk 01484 546 000
Headrow House, Old Leeds Road, Huddersfield, Huddersfield HD1 1SG

Client
MR T RAMZ

Project
LAND OFF STAINCLIFFE RD, DEWSBURY

Description
PROPOSED SITE PLAN

Drawing No	Rev No
2852 (100)02	D

Scale	Date Drawn	Drawn By	Authorised By
1 : 200 @ A1	SEPT 23	JF	JC

Purpose of Issue
Planning X Building Regs ○ Tender ○ Construction ○ Comment ○ Info ○