Only figured dimensions should be used.

Scaled dimensions should be checked with the Architect.
This drawing together with the design, is the property and copyright of the Architect and must not be reproduced without written permission

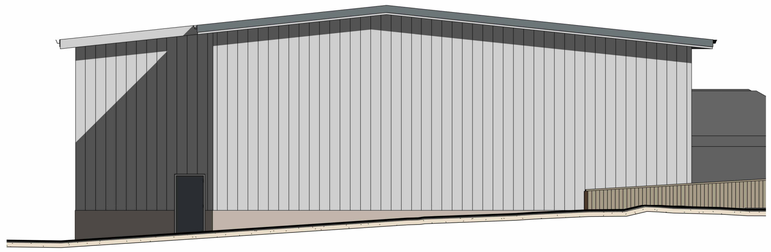

1 NORTH-EAST - SIDE ELEVATION
1 : 100

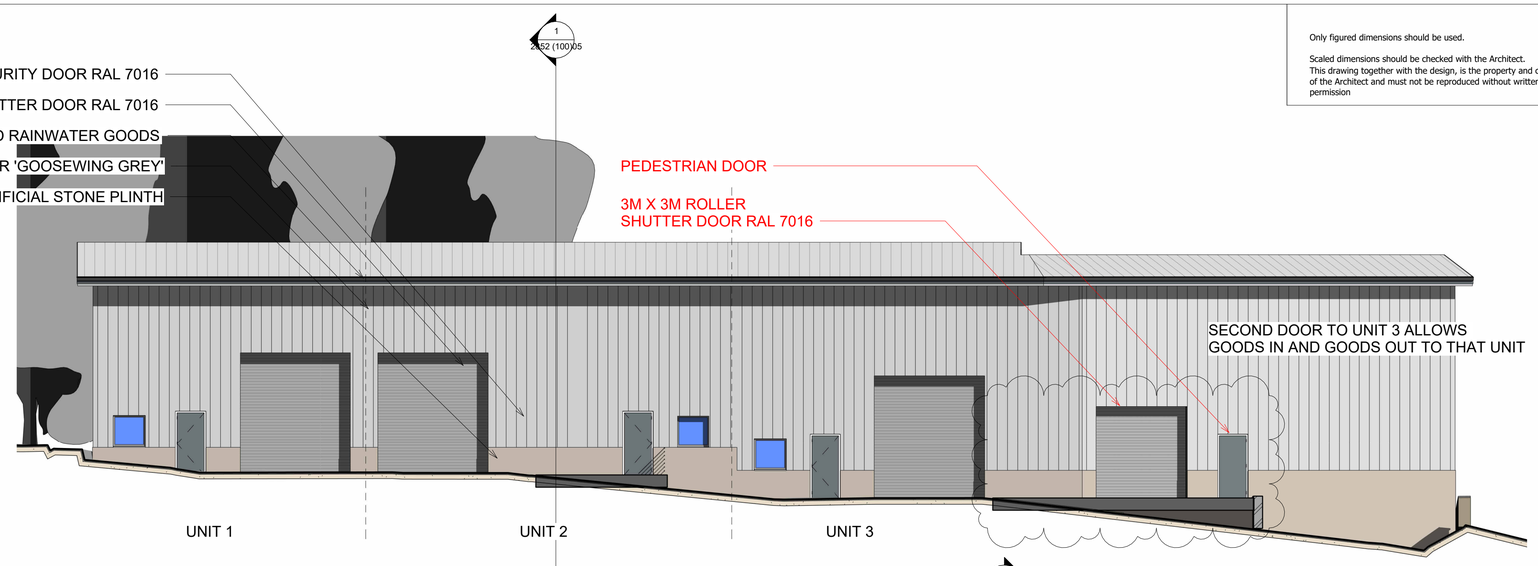

2 NORTH-WEST - FRONT ELEVATION
1 : 100

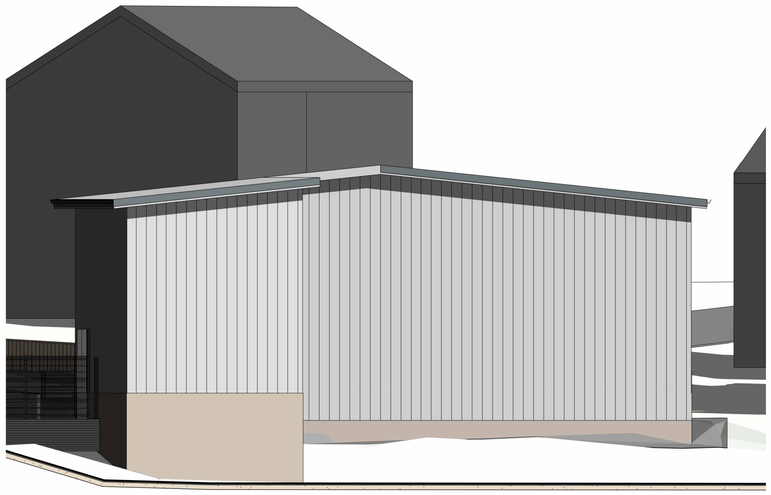

4 SOUTH-WEST - SIDE ELEVATION
1 : 100

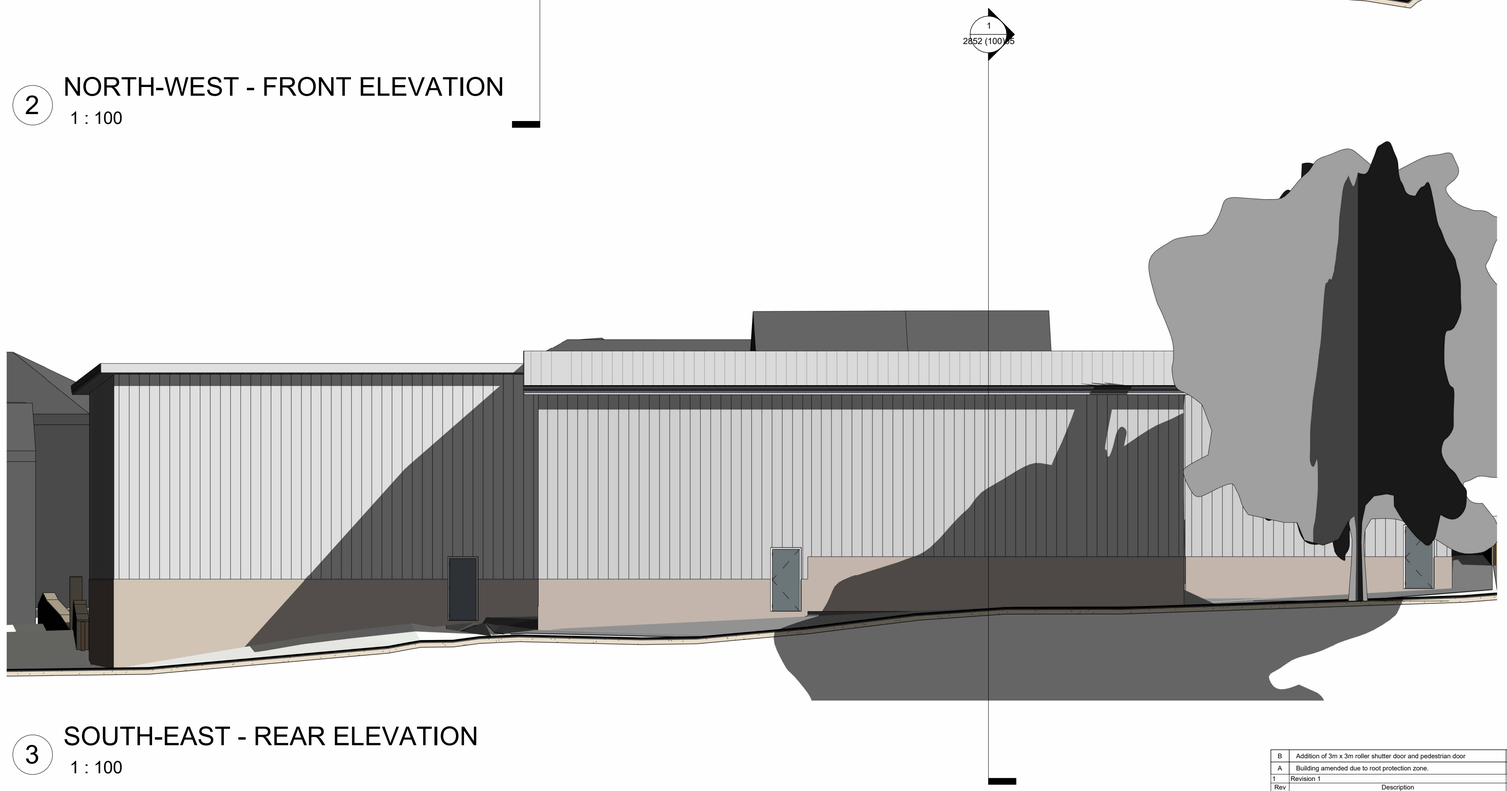

3 SOUTH-EAST - REAR ELEVATION
1 : 100

0 1 2 3 4 5 10
GRAPHIC SCALE: 1:100

Rev No.	Description	Drawn:	Date
B	Addition of 3m x 3m roller shutter door and pedestrian door	HB	11.11.24
A	Building amended due to root protection zone.	JF	15.01.24
1	Revision 1		Date 1

DO NOT SCALE OFF THIS DRAWING

ACUMEN
Designers & Architects
acumenarchitects.co.uk 01484 546 000
Headrow House, Old Leeds Road, Huddersfield, Huddersfield HD1 1SG

Client
MR T RAMZ

Project
LAND OFF STAINCLIFFE RD, DEWSBURY

Description
PROPOSED ELEVATIONS

Drawing No	Rev No
2852 (100)03	B

Scale	Date Drawn	Drawn By	Authorised By
1 : 100 @ A1	MAY'23	JF	JC

Purpose of Issue
Planning ☒ Building Regs ○ Tender ○ Construction ○ Comment ○ Info ○