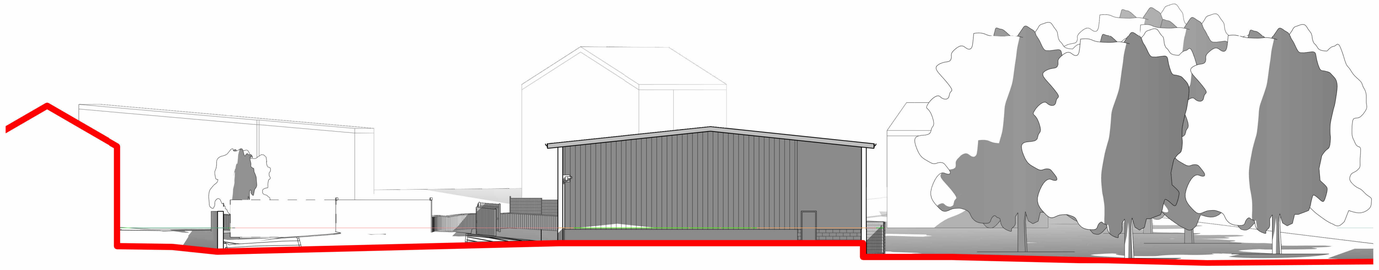

1 PROPOSED SECTION AA
1 : 200

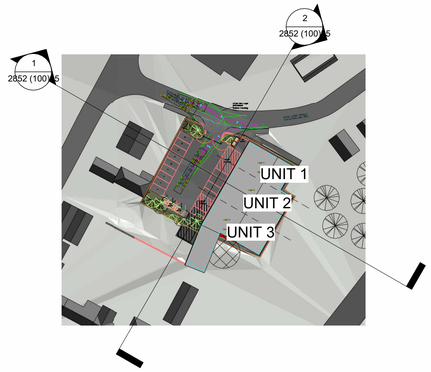


3 PROPOSED SECTION PLAN
1 : 1000

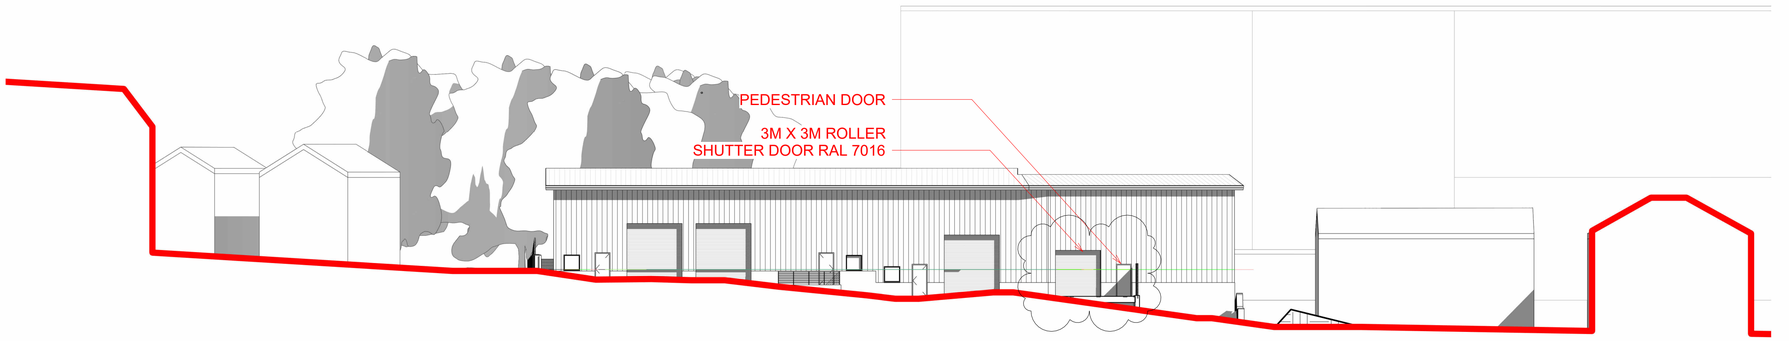


2 PROPOSED SECTION BB
1 : 200

0 4 8 12 16 20
GRAPHIC SCALE: 1:200

Only figured dimensions should be used.

Scaled dimensions should be checked with the Architect.
This drawing together with the design, is the property and copyright of the Architect and must not be reproduced without written permission

| Rev No. | Description | Drawn: | Date |
|---|---|---|---|
| A | Addition of 3m x 3m roller shutter door and pedestrian door | HB | 11.11.24 |
| 1 | Revision 1 | | Date 1 |

DO NOT SCALE OFF THIS DRAWING

ACUMEN
Designers & Architects
acumenarchitects.co.uk 01484 546 000
Headrow House, Old Leeds Road, Huddersfield, Huddersfield HD1 1SG

Client
MR T RAMZ

Project
LAND OFF STAINCLIFFE RD, DEWSBURY

Description
PROPOSED SECTION

| Drawing No | Rev No |
|---|---|
| 2852 (100)05 | A |

| Scale | Date Drawn | Drawn By | Authorised By |
|---|---|---|---|
| As indicated @ A1 | MAY'23 | JF | JC |

Purpose of Issue
Planning X Building Regs ◯ Tender ◯ Construction ◯ Comment ◯ Info ◯