


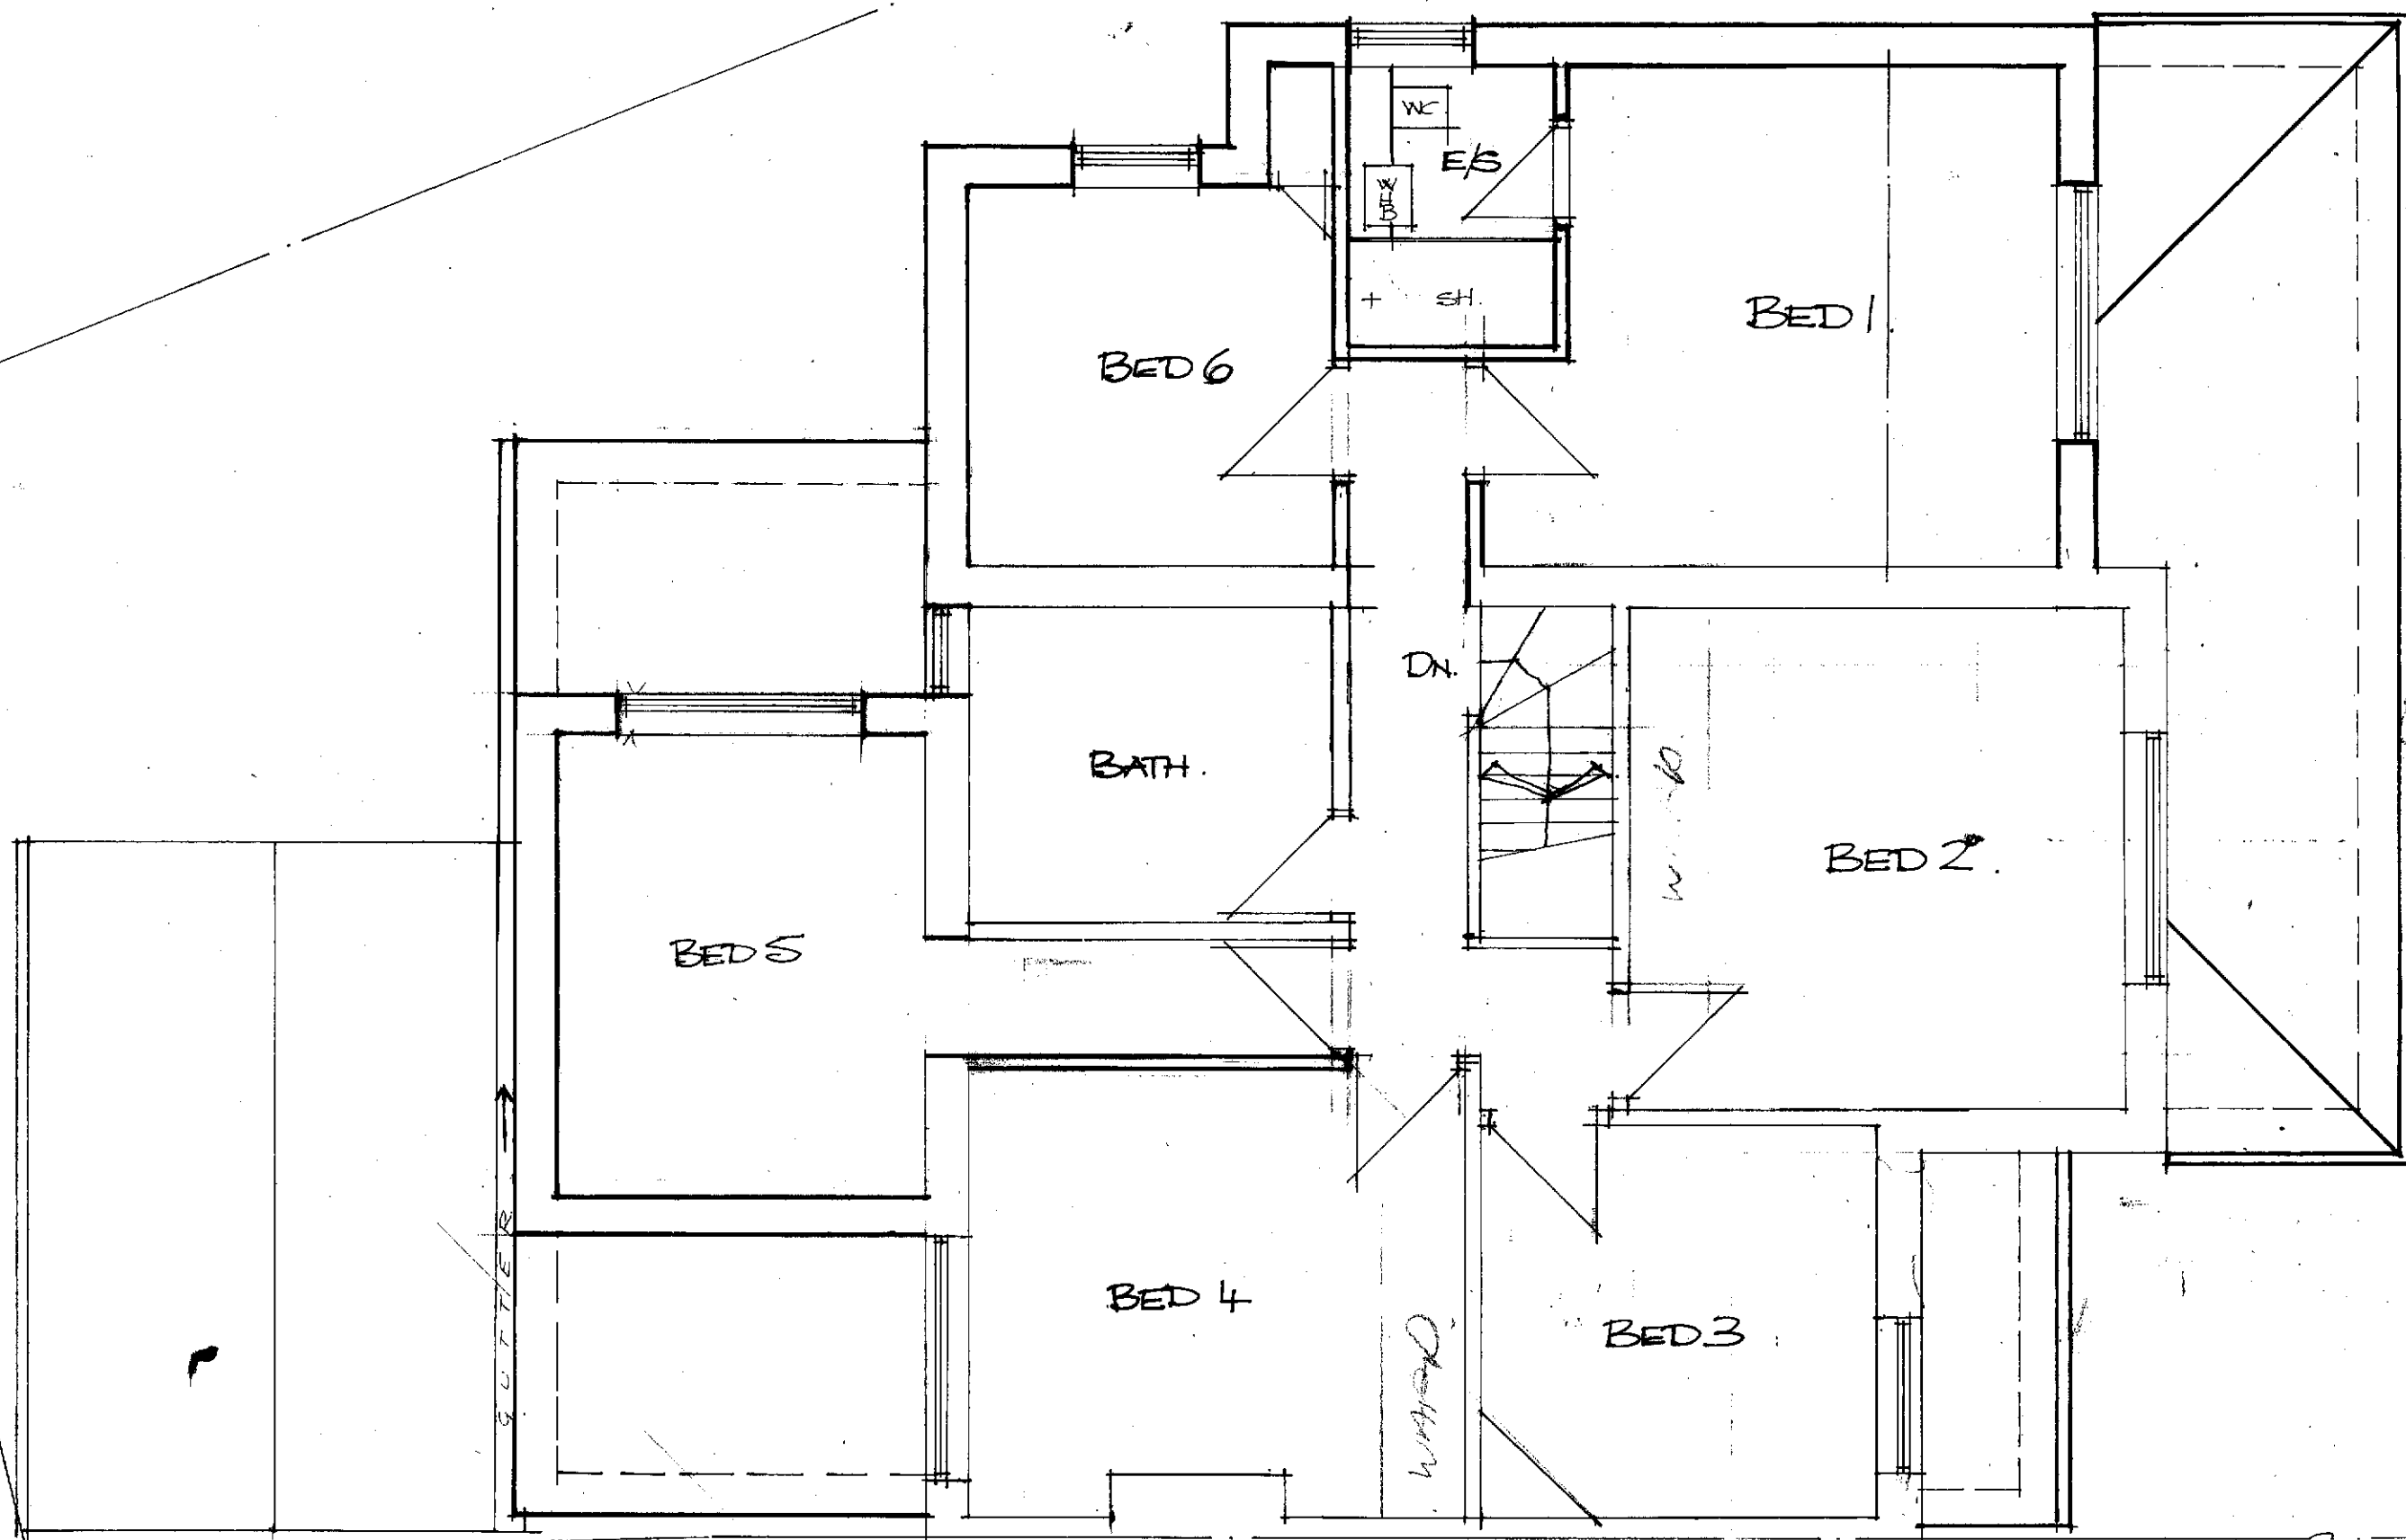

FIRST 1:50

PR FF PLAN

BLD/04