


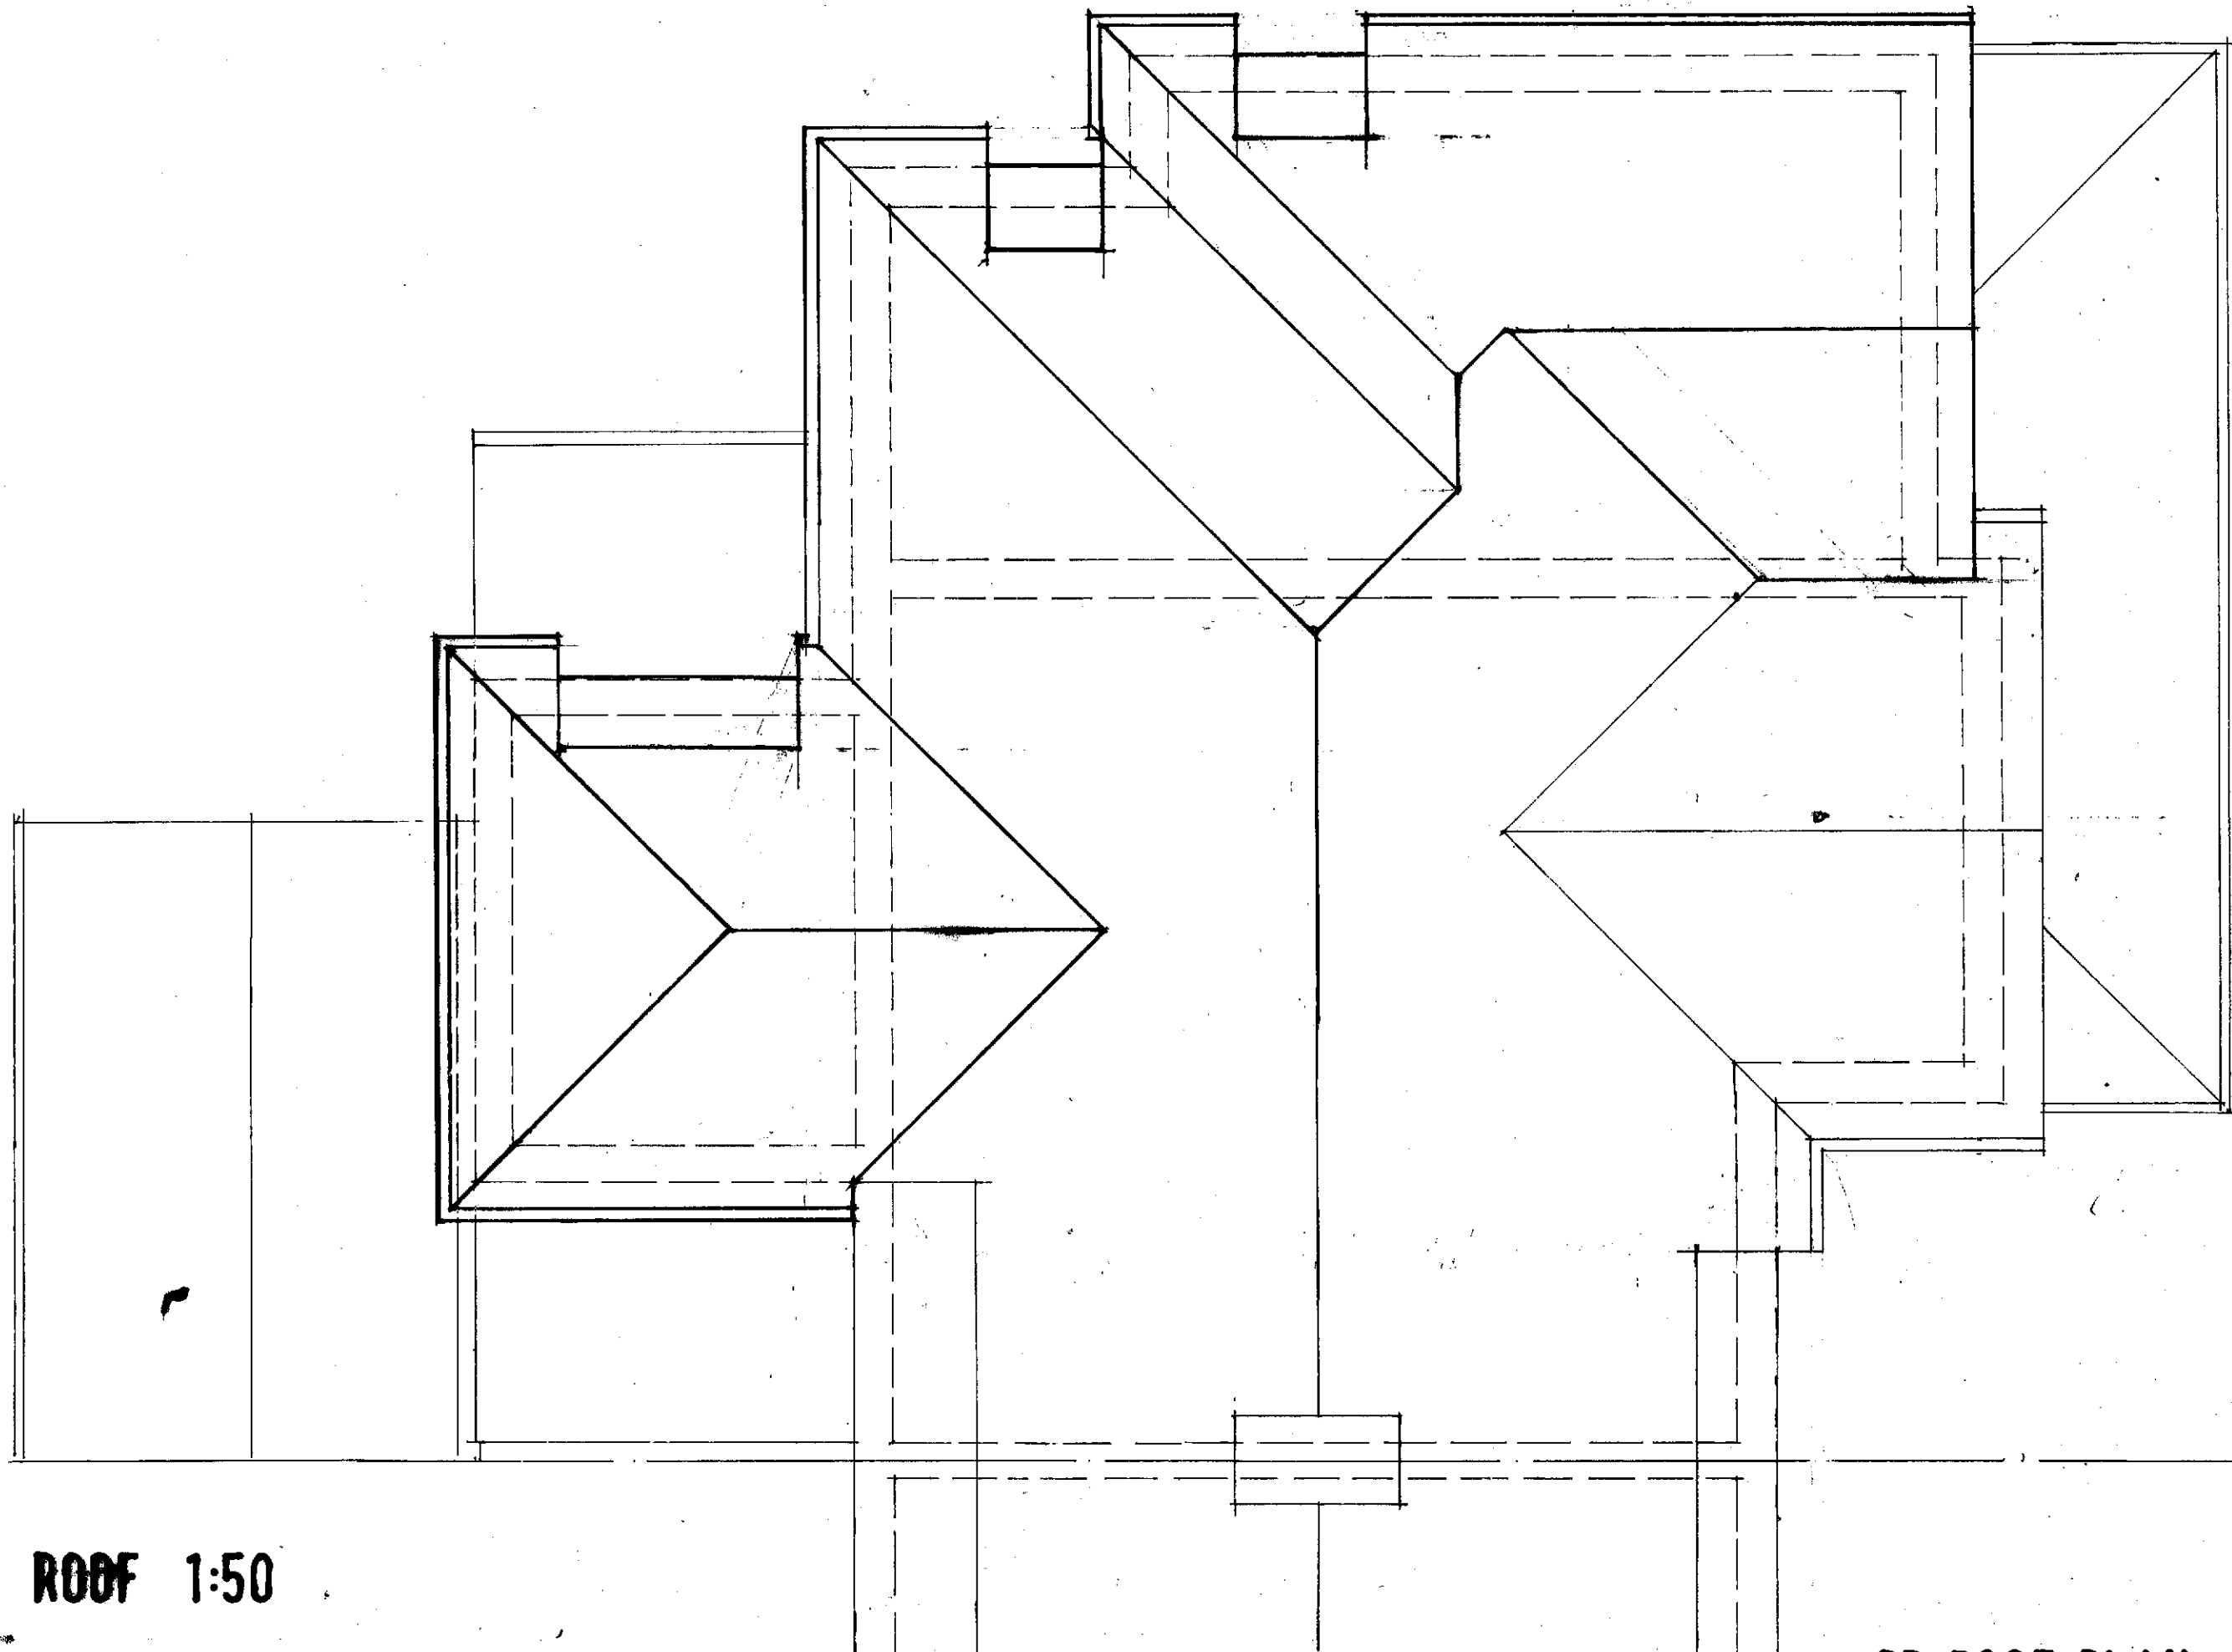

ROOF 1:50

PR ROOF PLAN

BLD /05