


Site layout 42 Old Mill View WF129QJ

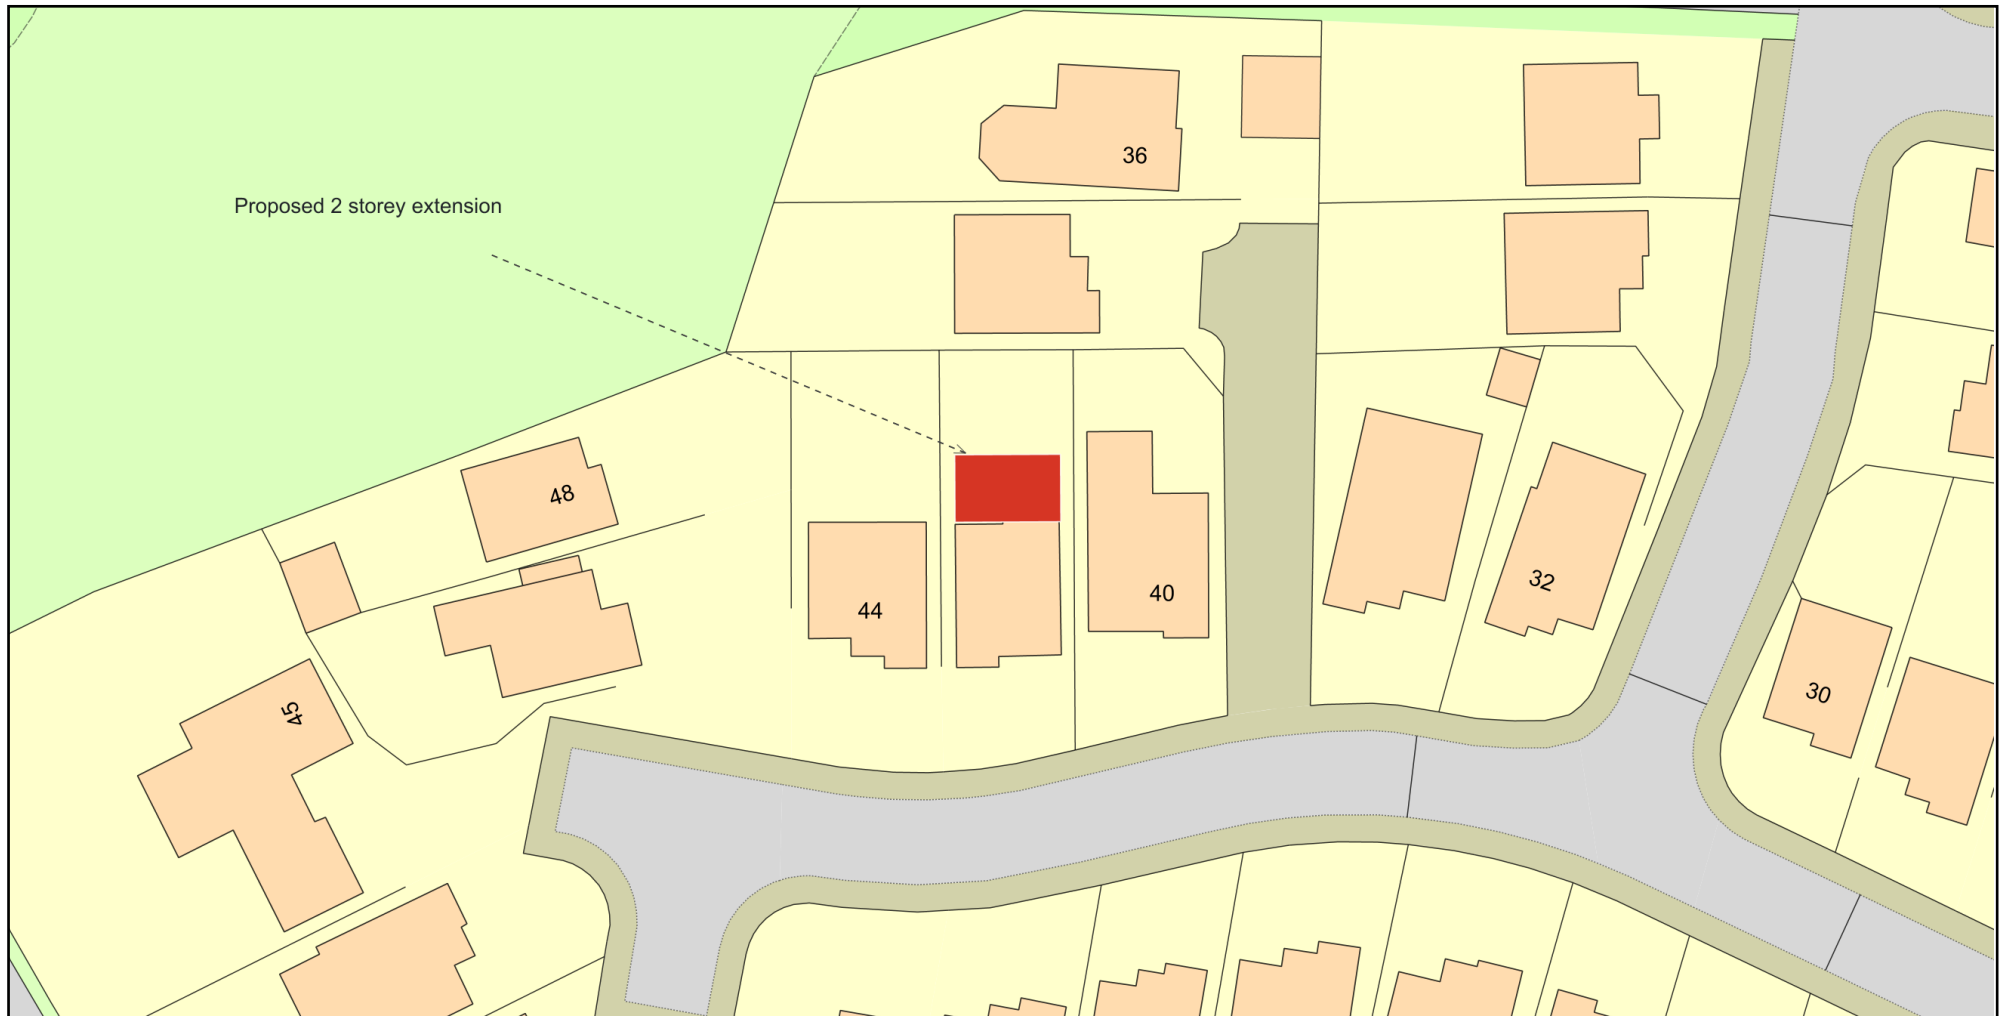

0 20
Metres



Plan Produced for: Kirklees planning department

Date Produced: 18 Sep 2024

Plan Reference Number: TQRQM24262213236302

Scale: 1:500 @ A4

© Crown copyright and database rights 2023 OS 100042766

