



# LOCATION PLAN 1:1250

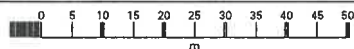

OS MasterMap 1250/2500/10000 scale  
 Monday, November 25, 2024, ID: BW1-01195995  
[maps.blackwell.co.uk](http://maps.blackwell.co.uk)  
 1:1250 scale print at A4, Centre: 420591 E, 427876 N  
 ©Crown Copyright Ordnance Survey. Licence no.  
 100041041

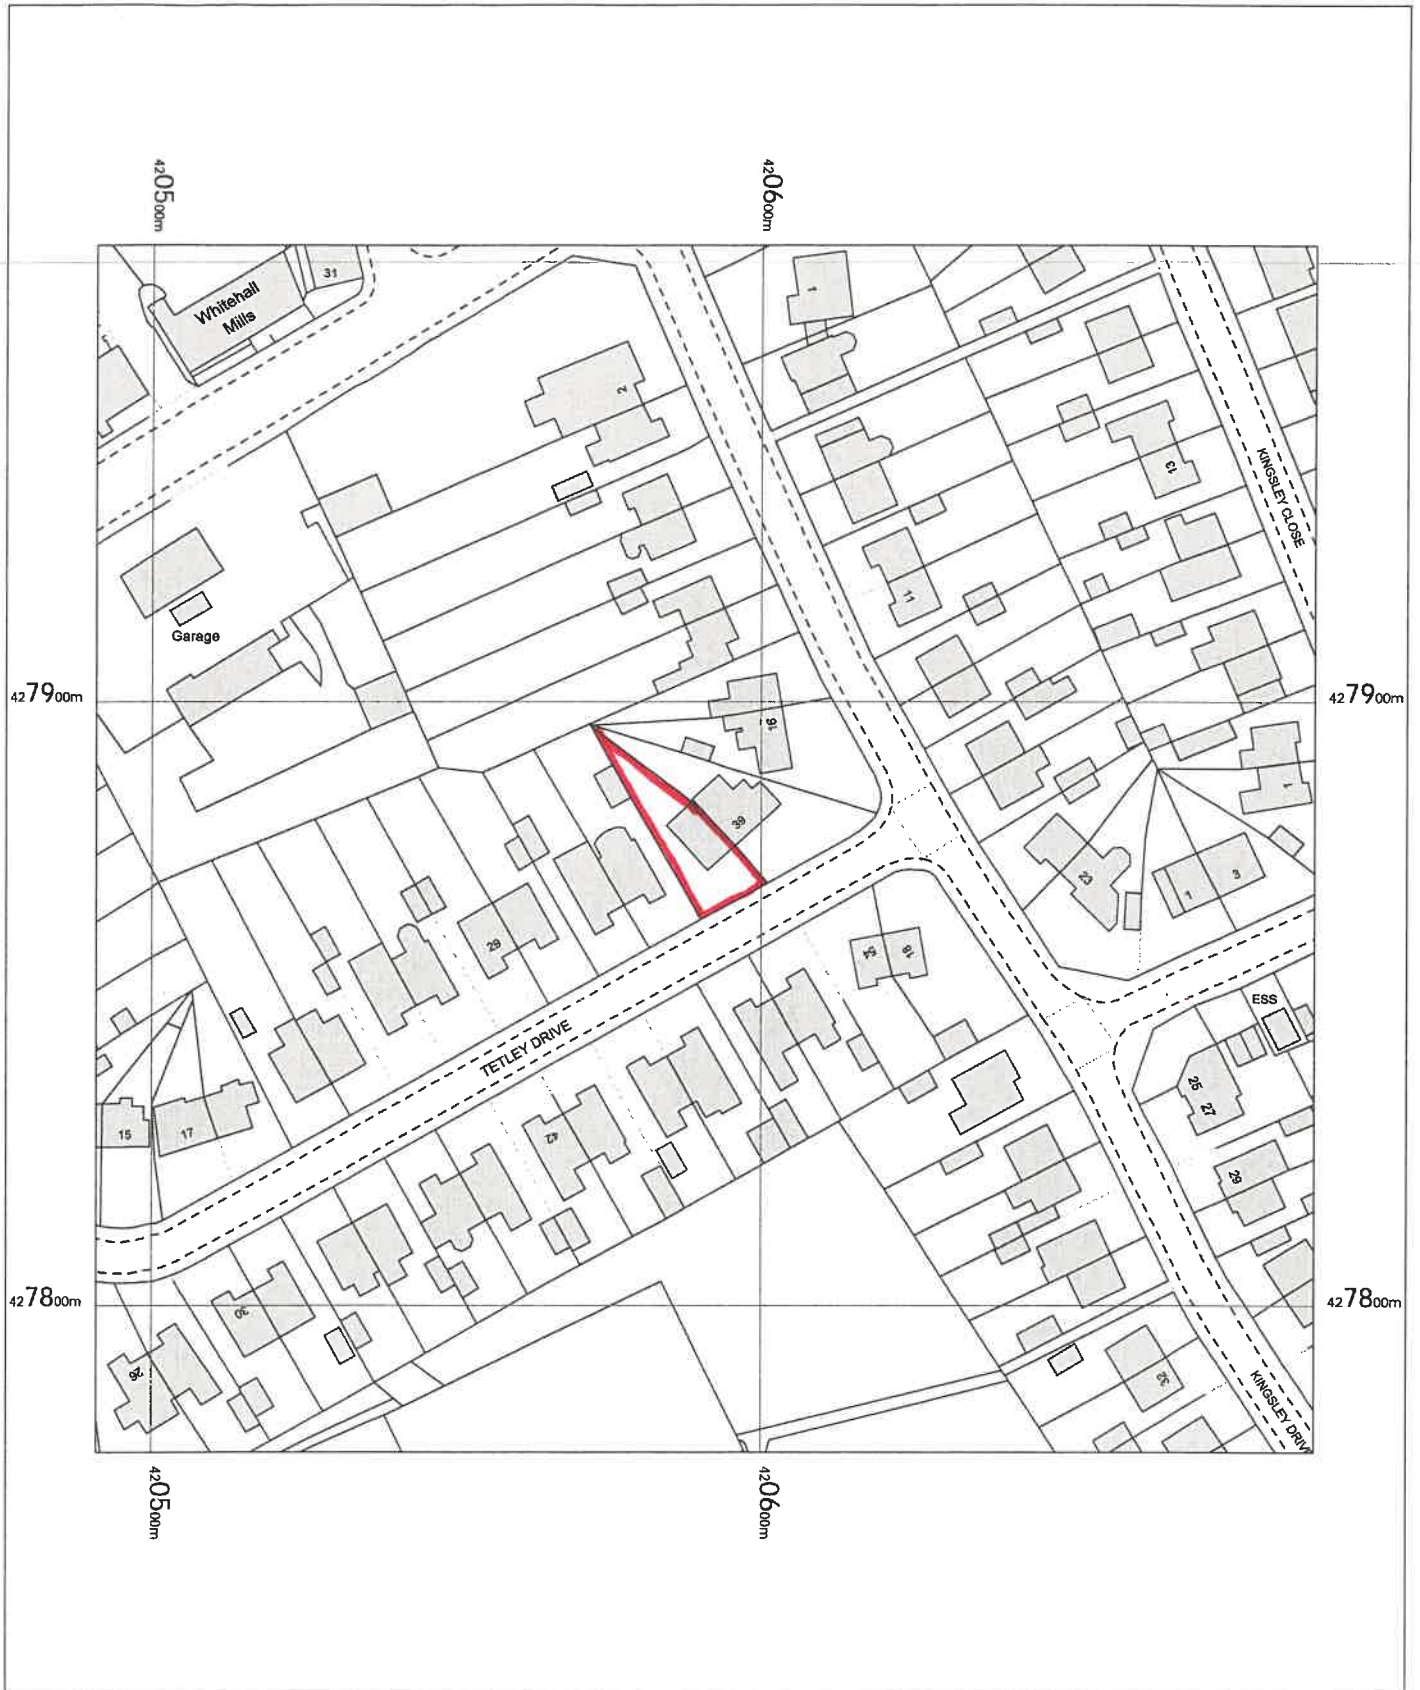

**BLACKWELL'S**  
 MAPPING SERVICES  
 PERSONAL & PROFESSIONAL MAPPING  
[www.blackwellmapping.co.uk](http://www.blackwellmapping.co.uk)

TEL: 0800 151 2612  
[maps@blackwell.co.uk](mailto:maps@blackwell.co.uk)

