Designbyma Architectural
Tel: 01484 506181 / 0788 989 7159
Email: info@designbyma.com Web: designbyma.com

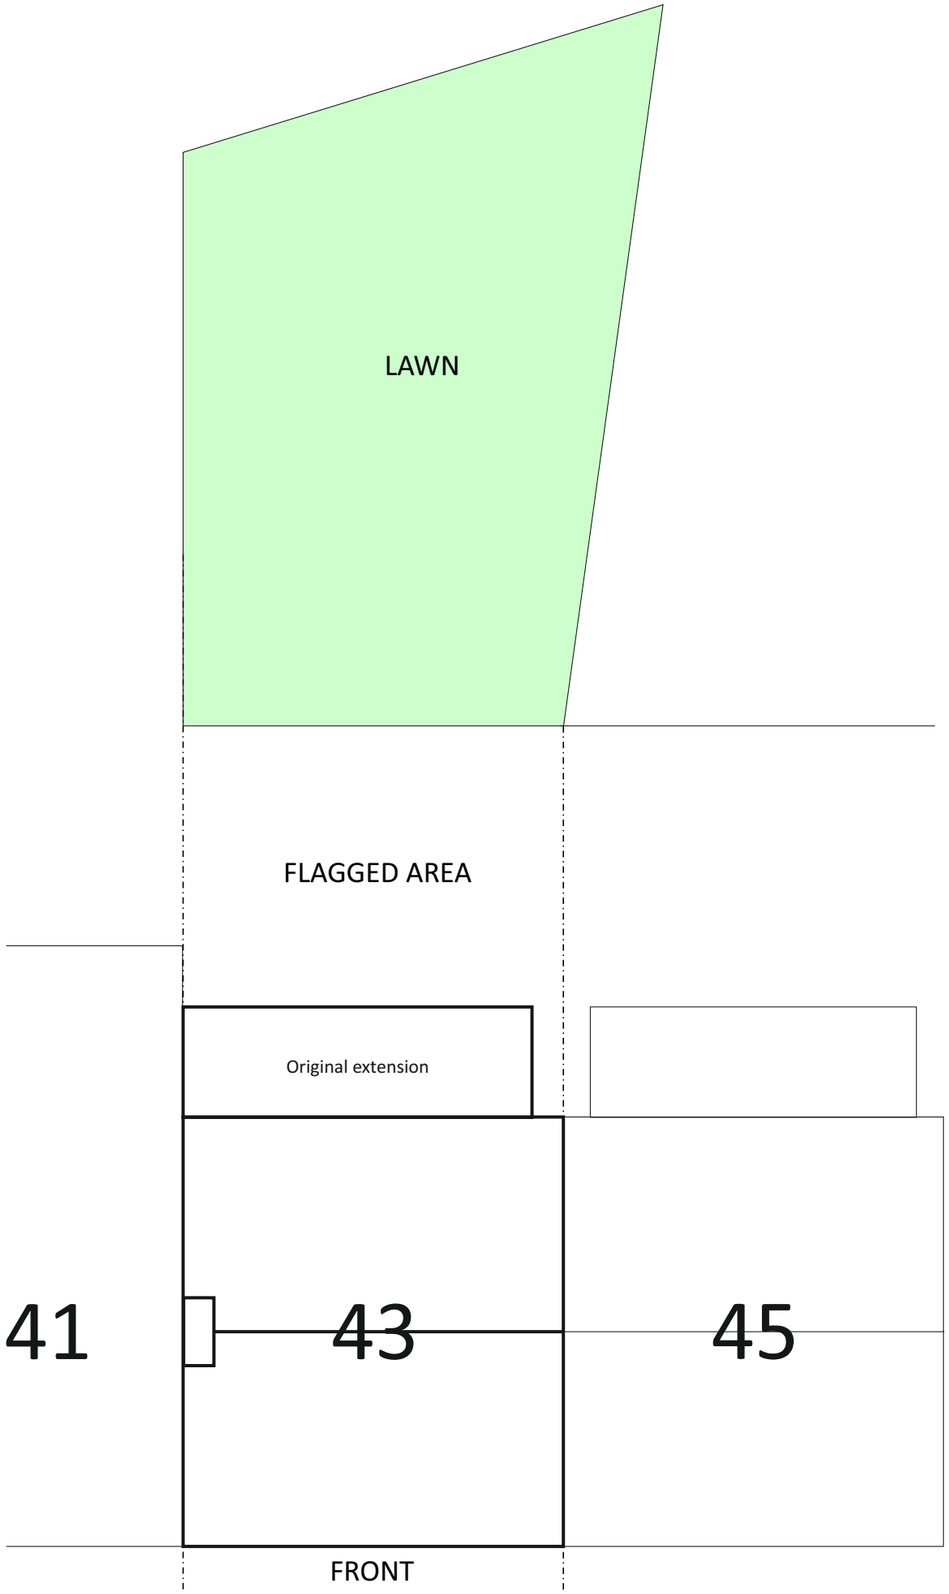

Existing Plan Scale 1:100

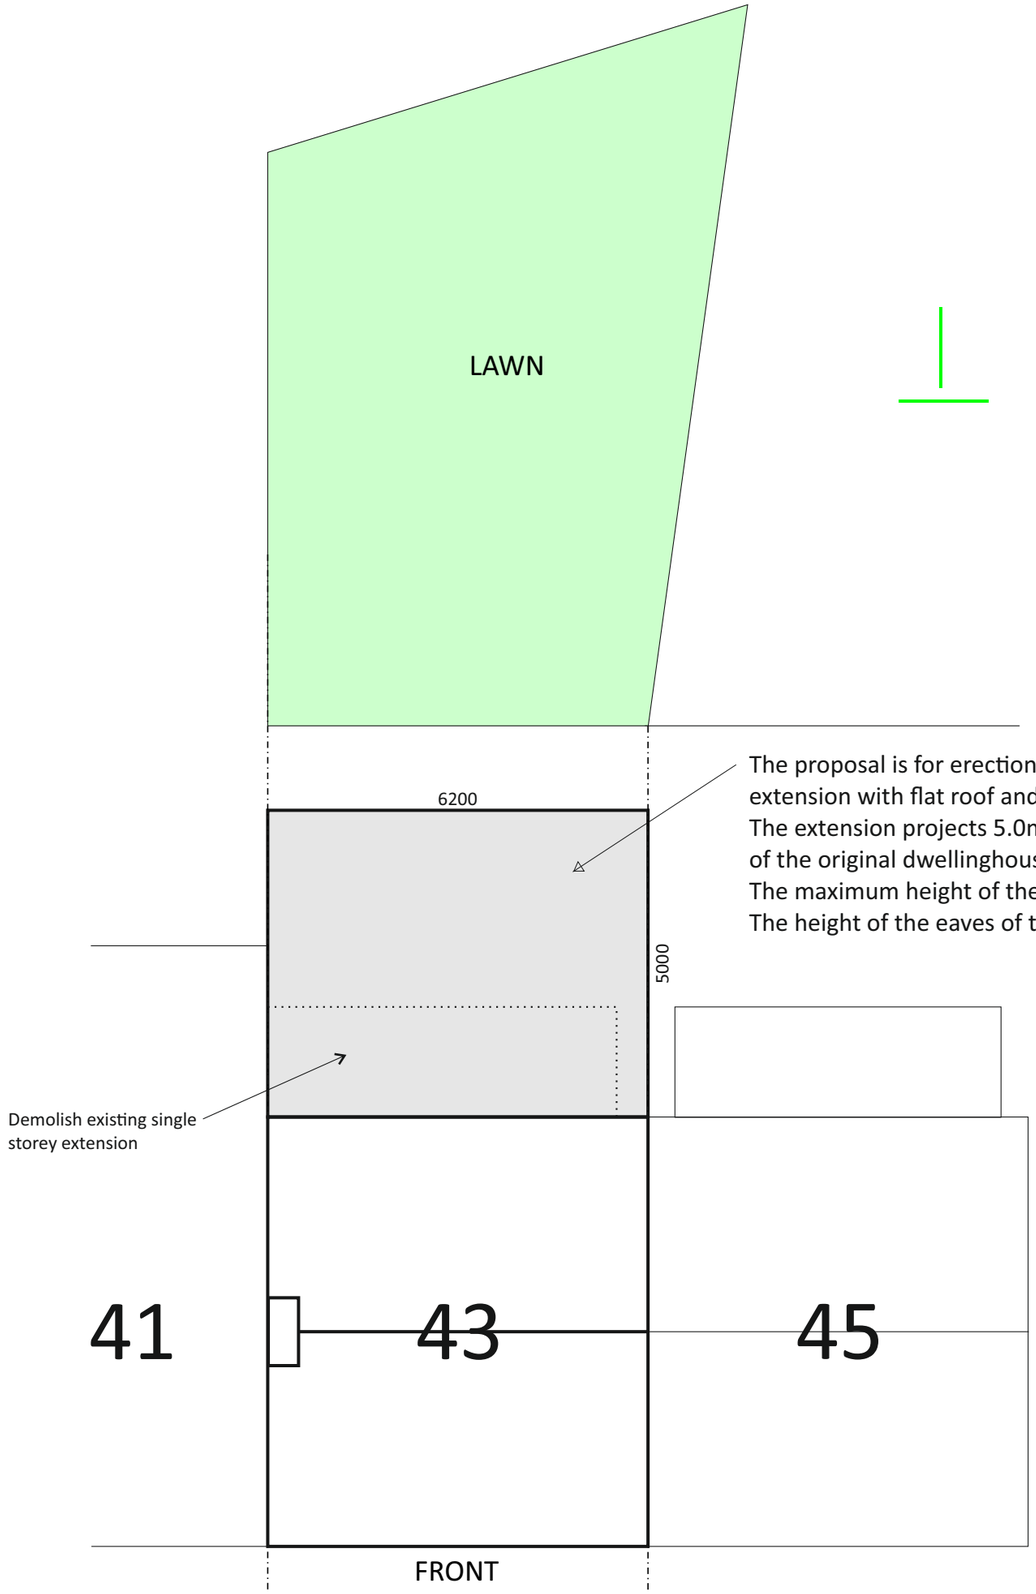

Proposed Plan Scale 1:100

PROJECT: PRIOR APPROVAL FOR SINGLE STOREY REAR EXTENSION
Address: 43 Oak Rd, Huddersfield HD2 1SN

DRAWING TITLE: EXT & PROP PLANS

Status: PLANNING

Scale: 1:100@A3

Date Drawn: 09/11/2024

Drawing Ref: HD33UB15-v1