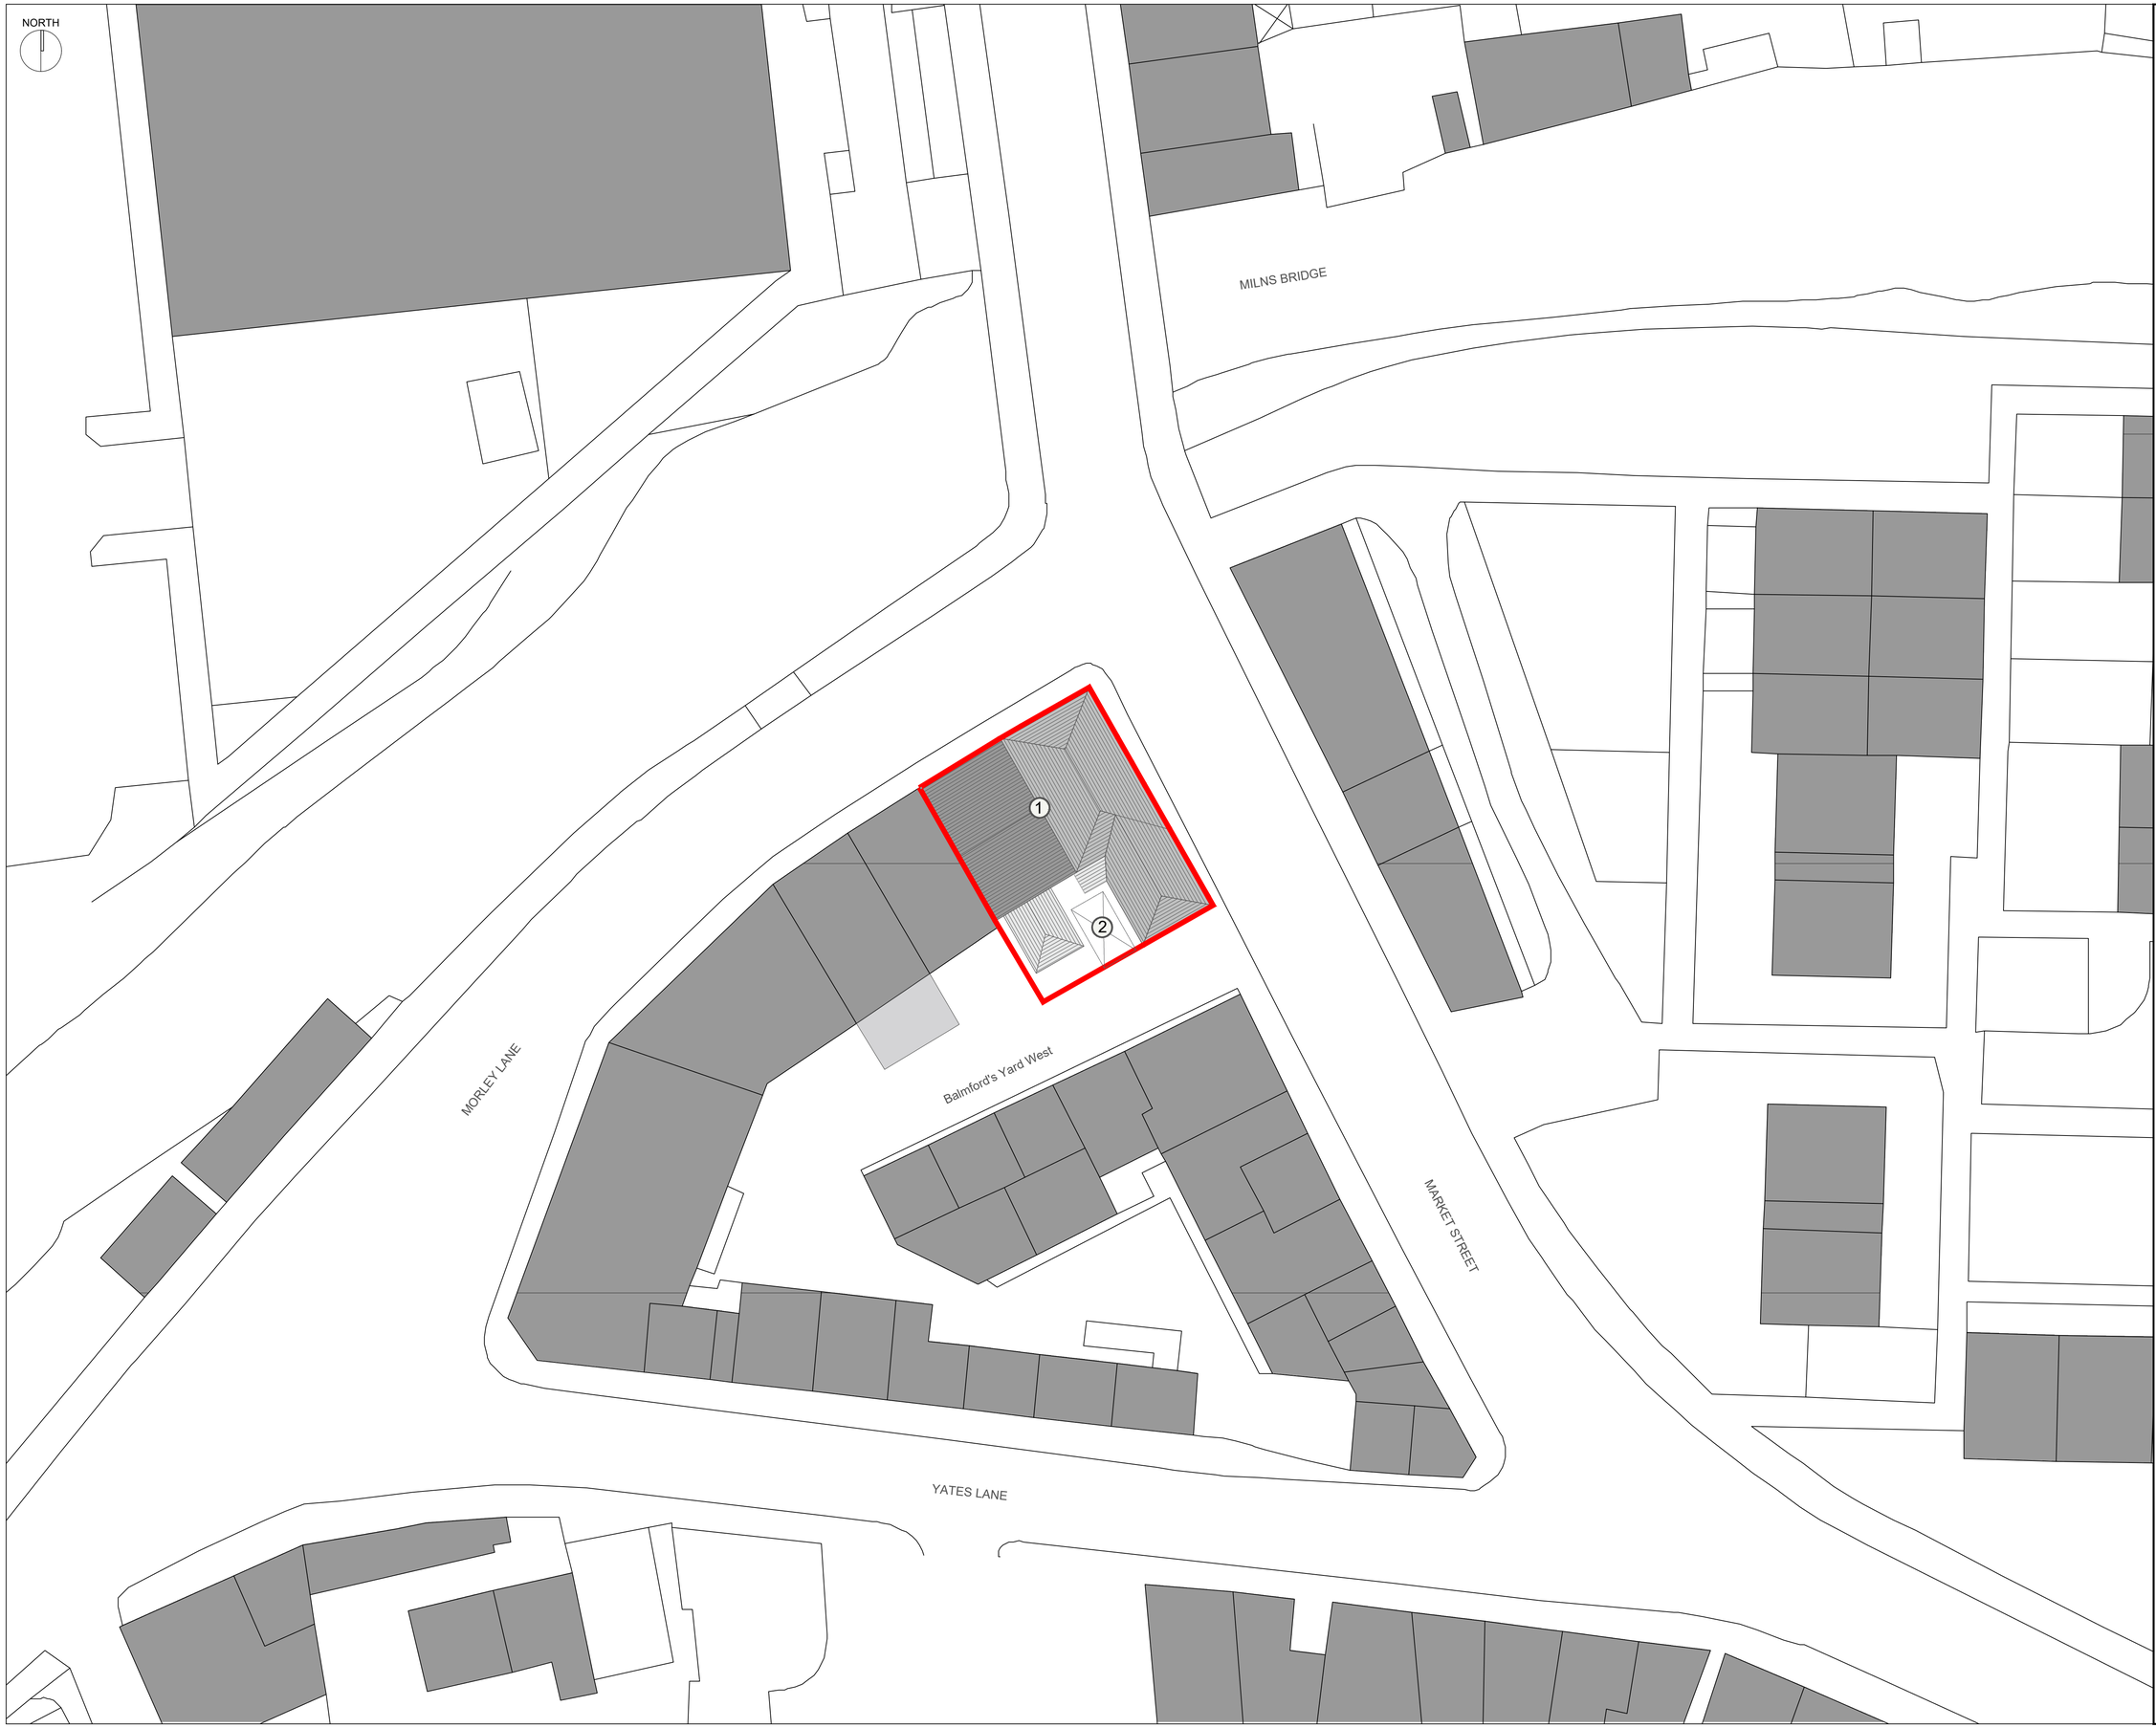

DO NOT SCALE FROM THIS DRAWING

Notes

All dimensions to be checked on site

Any discrepancies to be reported immediately to the Architect

Drawing to be read in conjunction with all relevant design information, including Architects, Services, Civil and Structural Engineers drawings

All existing site, tree, building and survey information has been compiled from different sources, including information supplied by third parties

NOT FOR CONSTRUCTION

Site Area - 229 m²

Key:

1. Existing Residential Apartments and Retail
2. Vehicular Parking Space

Rev 2 2024.10.22	Updated to Planning Status
Rev 1 2024.10.18	Preliminary Issue

C1038 001 Rev 2

TITLE EXISTING DRAWING
SITE LAYOUT PLAN

SCALE 1:200 @ A1

PLANNING

PROJECT PROPOSED CHANGE OF USE
TO FORM 2 NO. RESIDENTIAL APARTMENTS
1 MORLEY LANE
MILNSBRIDGE
HUDDERSFIELD
HD3 4NR

CLIENT MR WORSLEY

DAWSON WILLIAMSON
ARCHITECTS
Bradford Edinburgh
01274 551 300
info@dawsonwilliamson.co.uk

THE DETAILS SHOWN ON THIS DRAWING ARE CONFIDENTIAL & THE DRAWING IS THE EXCLUSIVE PROPERTY OF DAWSON WILLIAMSON LTD. NO USE, COPY OR DISCLOSURE OF THE DRAWING MAY BE MADE WITHOUT OUR PERMISSION & THE DRAWING MUST BE RETURNED TO DAWSON WILLIAMSON LTD WHEN REQUIRED.
© Dawson Williamson Ltd 2024