CHANGE OF USE : FORMER BRITVIC PREMISES WILLOW LANE HUDDERSFIELD	SCALE 1:1250	DWG NR 1

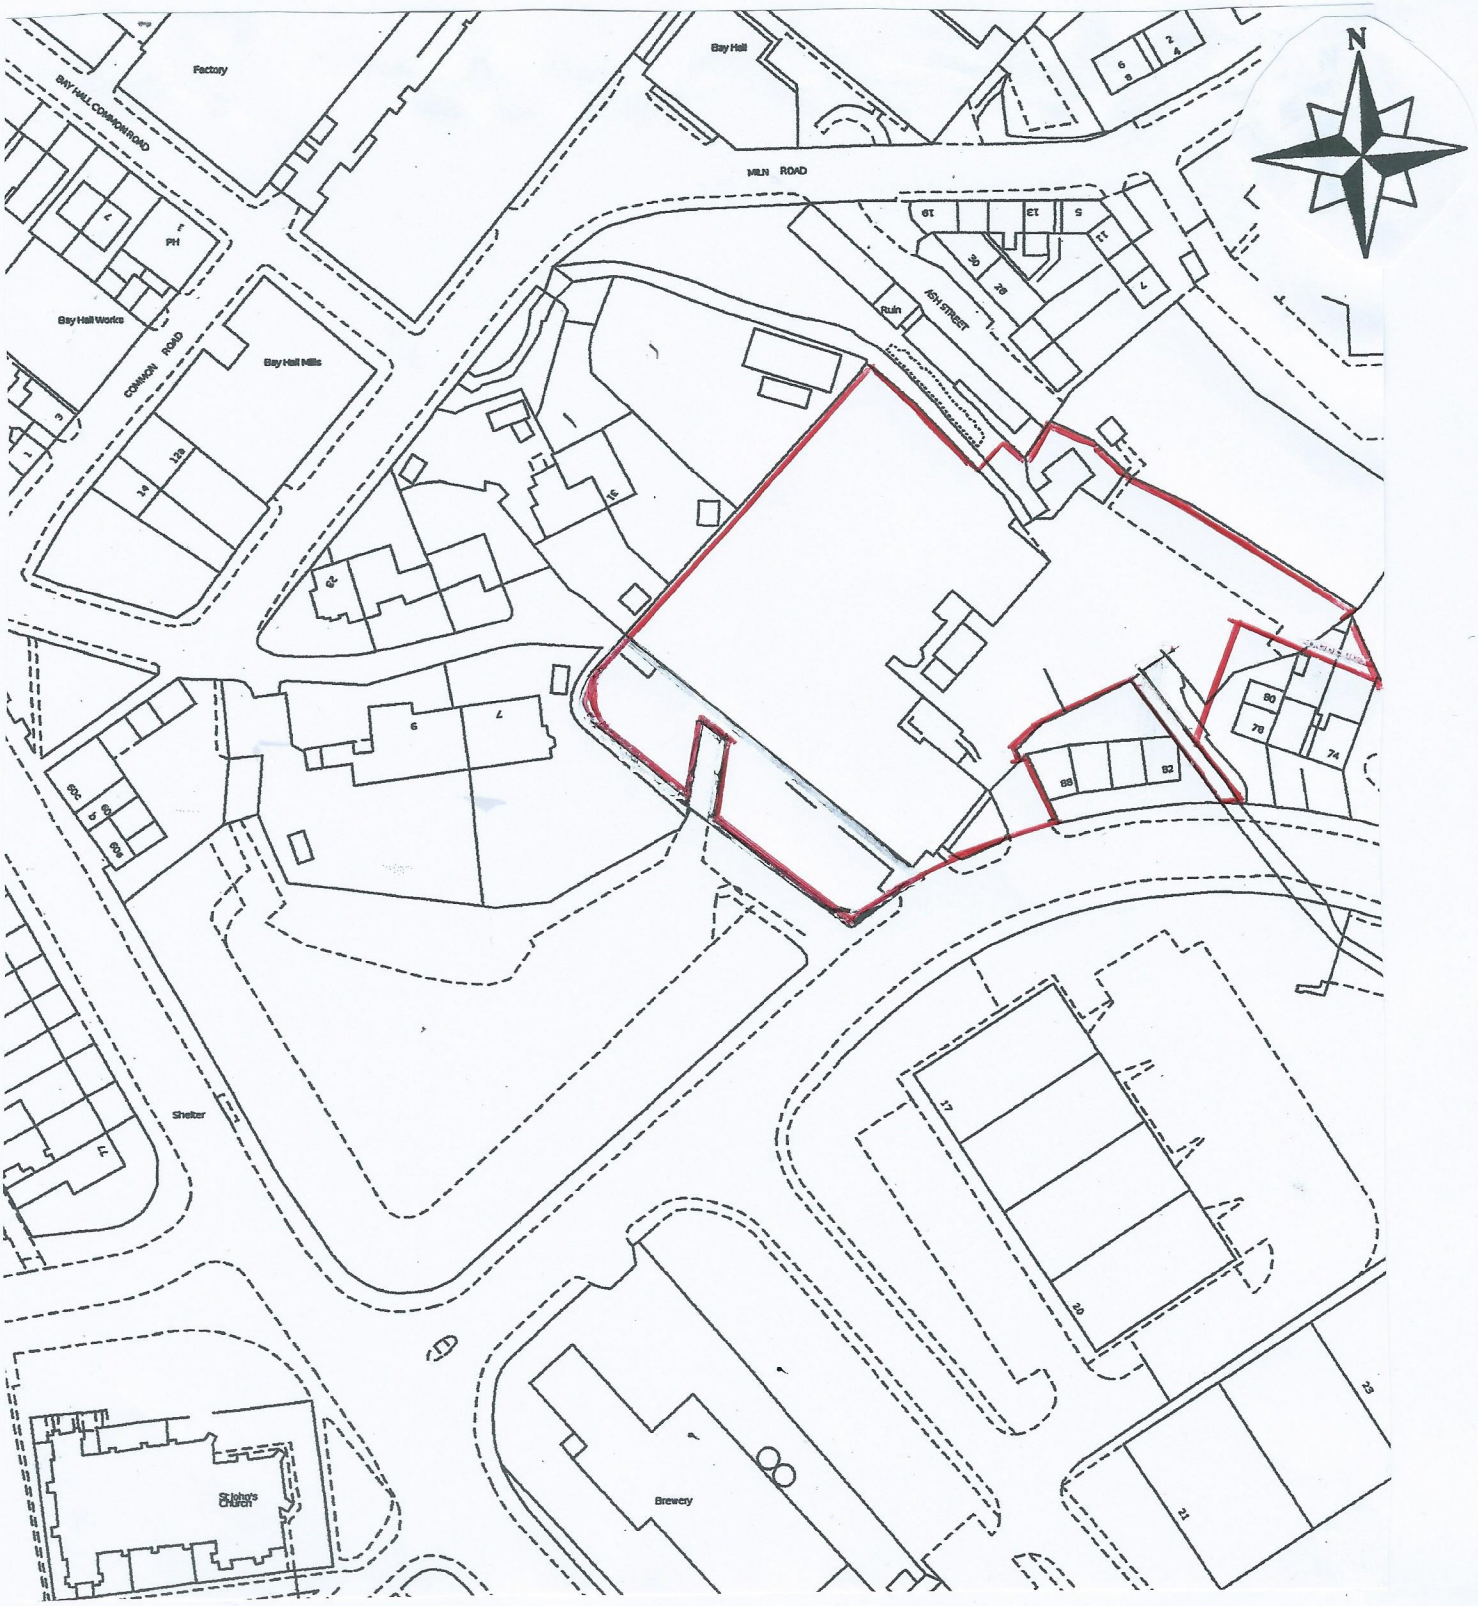

LOCATION PLAN