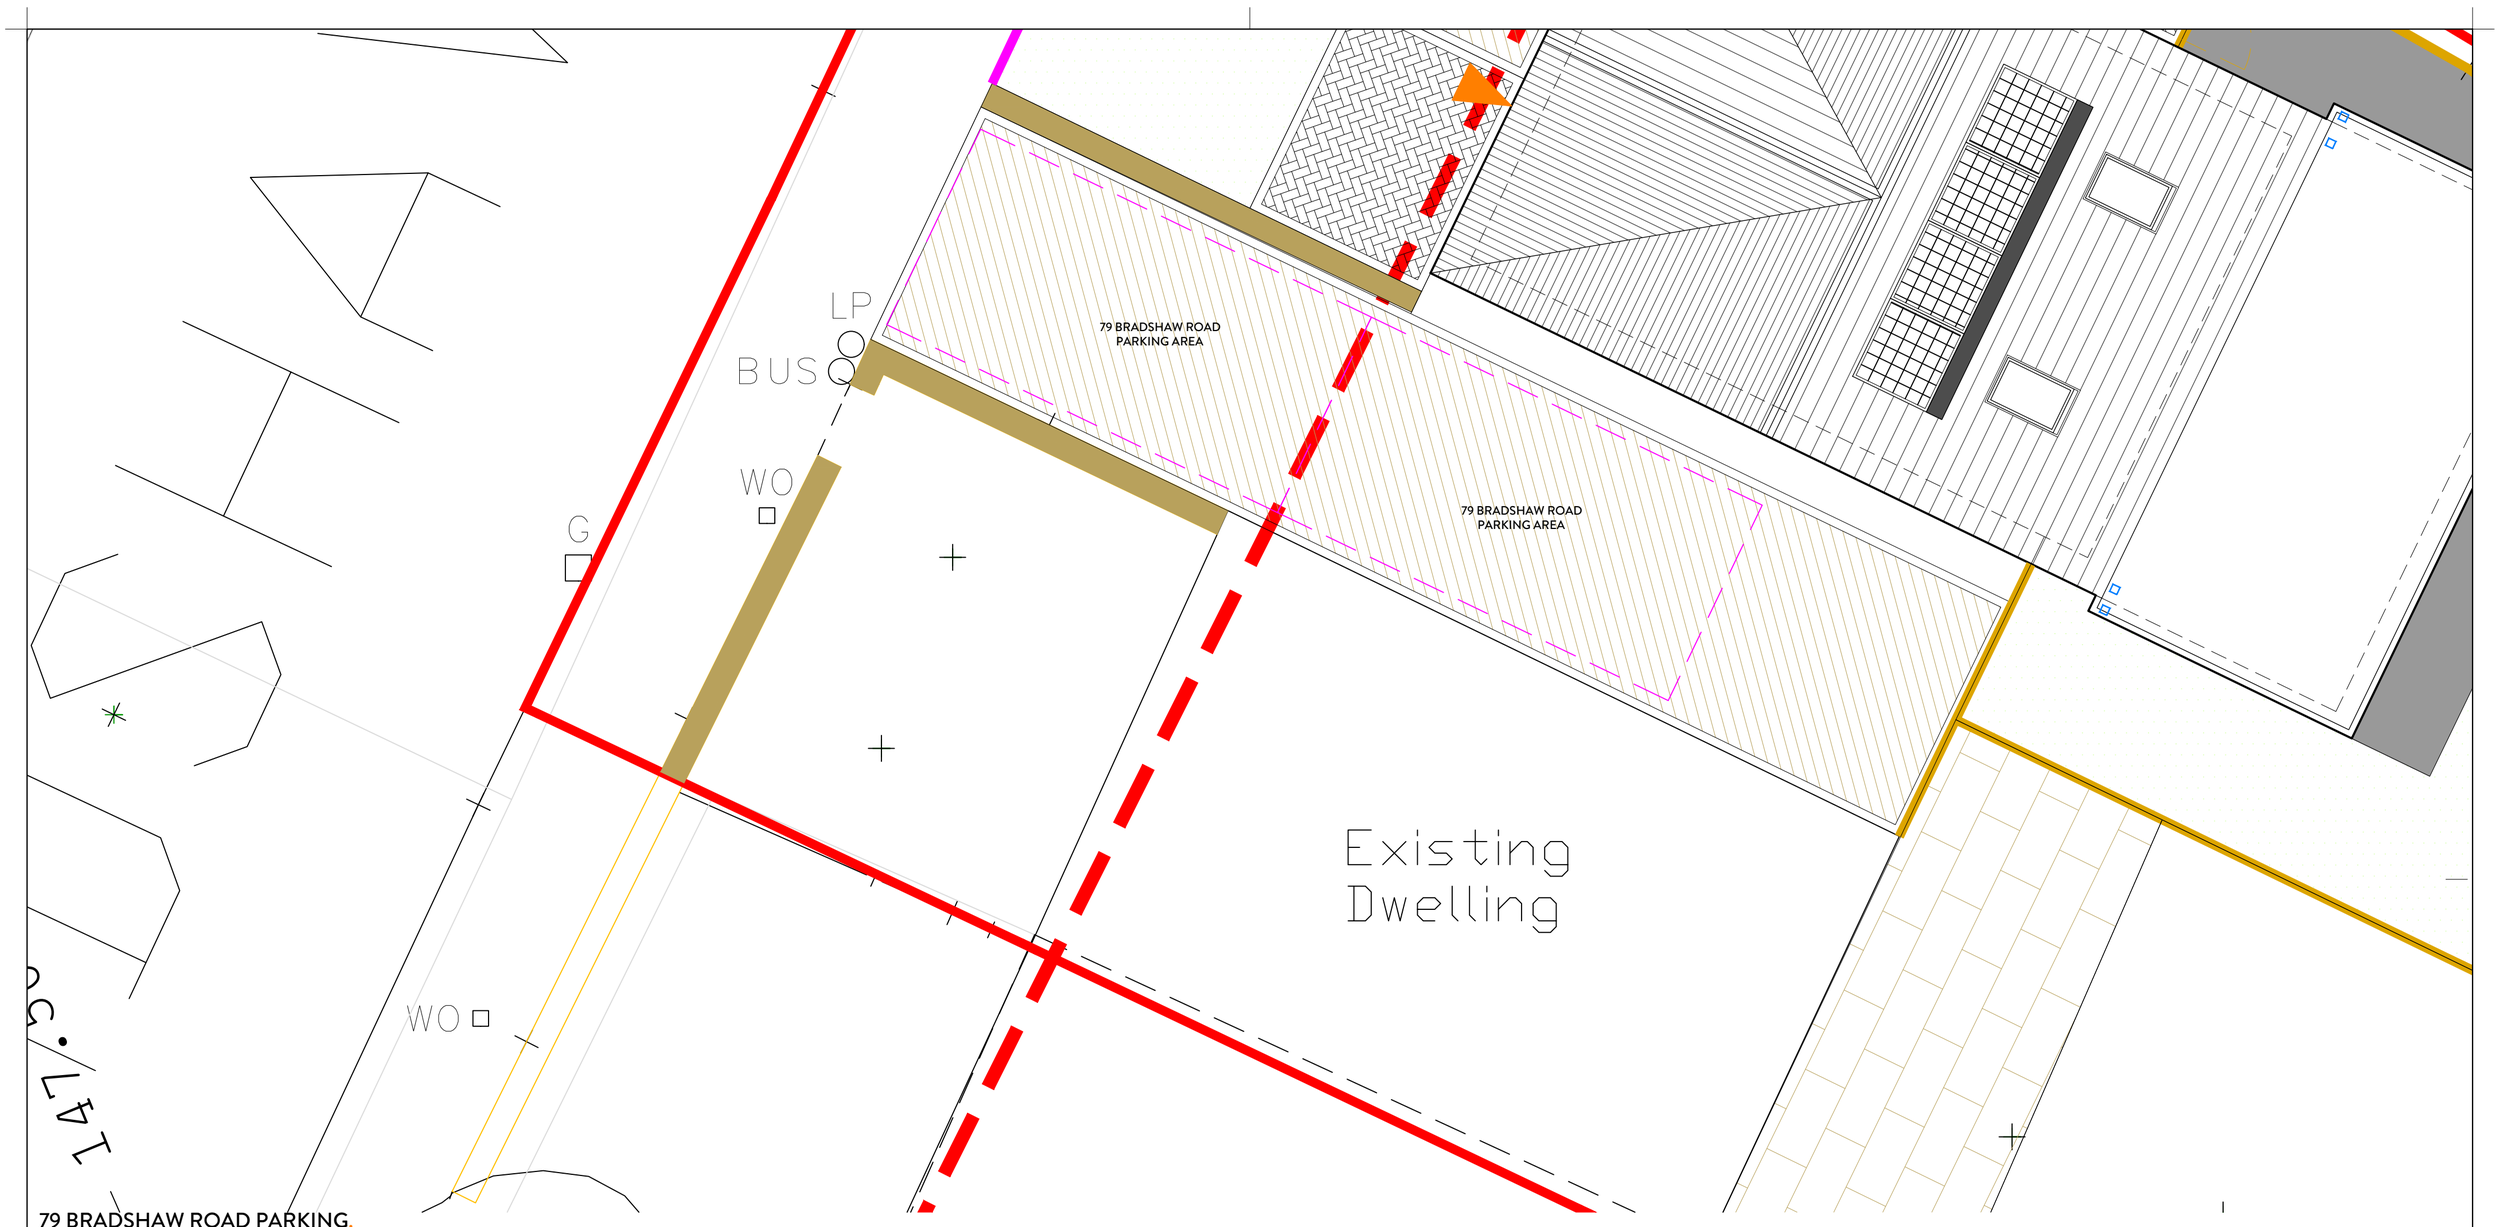

79 BRADSHAW ROAD PARKING.
1:50

PLOT TWO PARKING & TURNING PROVISION.
1:50

2021 NORTHERN DESIGN AWARDS FINALIST
2022 Best of Houzz Service
BUILD 2021 Home Builder Awards
BUILD Architecture Awards 2019

REVISION	DESCRIPTION	DATE
-	-	-
-	-	-
-	-	-
-	-	-
-	-	-
-	-	-
-	-	-
-	-	-
-	-	-
-	-	-
-	-	-
-	-	-

NOTES

STATUS: PLANNING DRAWING

ORANGE DESIGN STUDIO.
ARCHITECTURAL PRACTICE

hello@orangedesignstudio.co.uk
59A, Huddersfield Road, Mirfield, WF14 8AA
orangedesignstudio.co.uk
01924 650930

COPYRIGHT © ORANGE DESIGN STUDIO LIMITED

PROJECT TITLE: BRADSHAW ROAD

DRAWING TITLE: ACCESS & PARKING

SCALE	DRAWN	CHECKED	PROJECT REFERENCE
1:100	EG	JH	ODS 23/755
PAPER SIZE	DWG NUMBER	DATE	REVISION
A1	(70)001	15/11/24	/

CLIENT: THORNTON HOMES