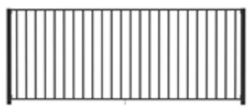

1M HIGH ESTATE RAILING TO THE LAWNED AREA TO THE FRONT OF PLOT 1

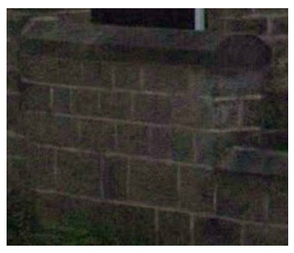

1M HIGH STONE BOUNDARY WALL TO MATCH EXISTING

CLOSE BOARDED TIMBER FENCING TO THE REAR OF PLOT ONE DWELLING SET BACK 14M FROM THE HIGHWAY

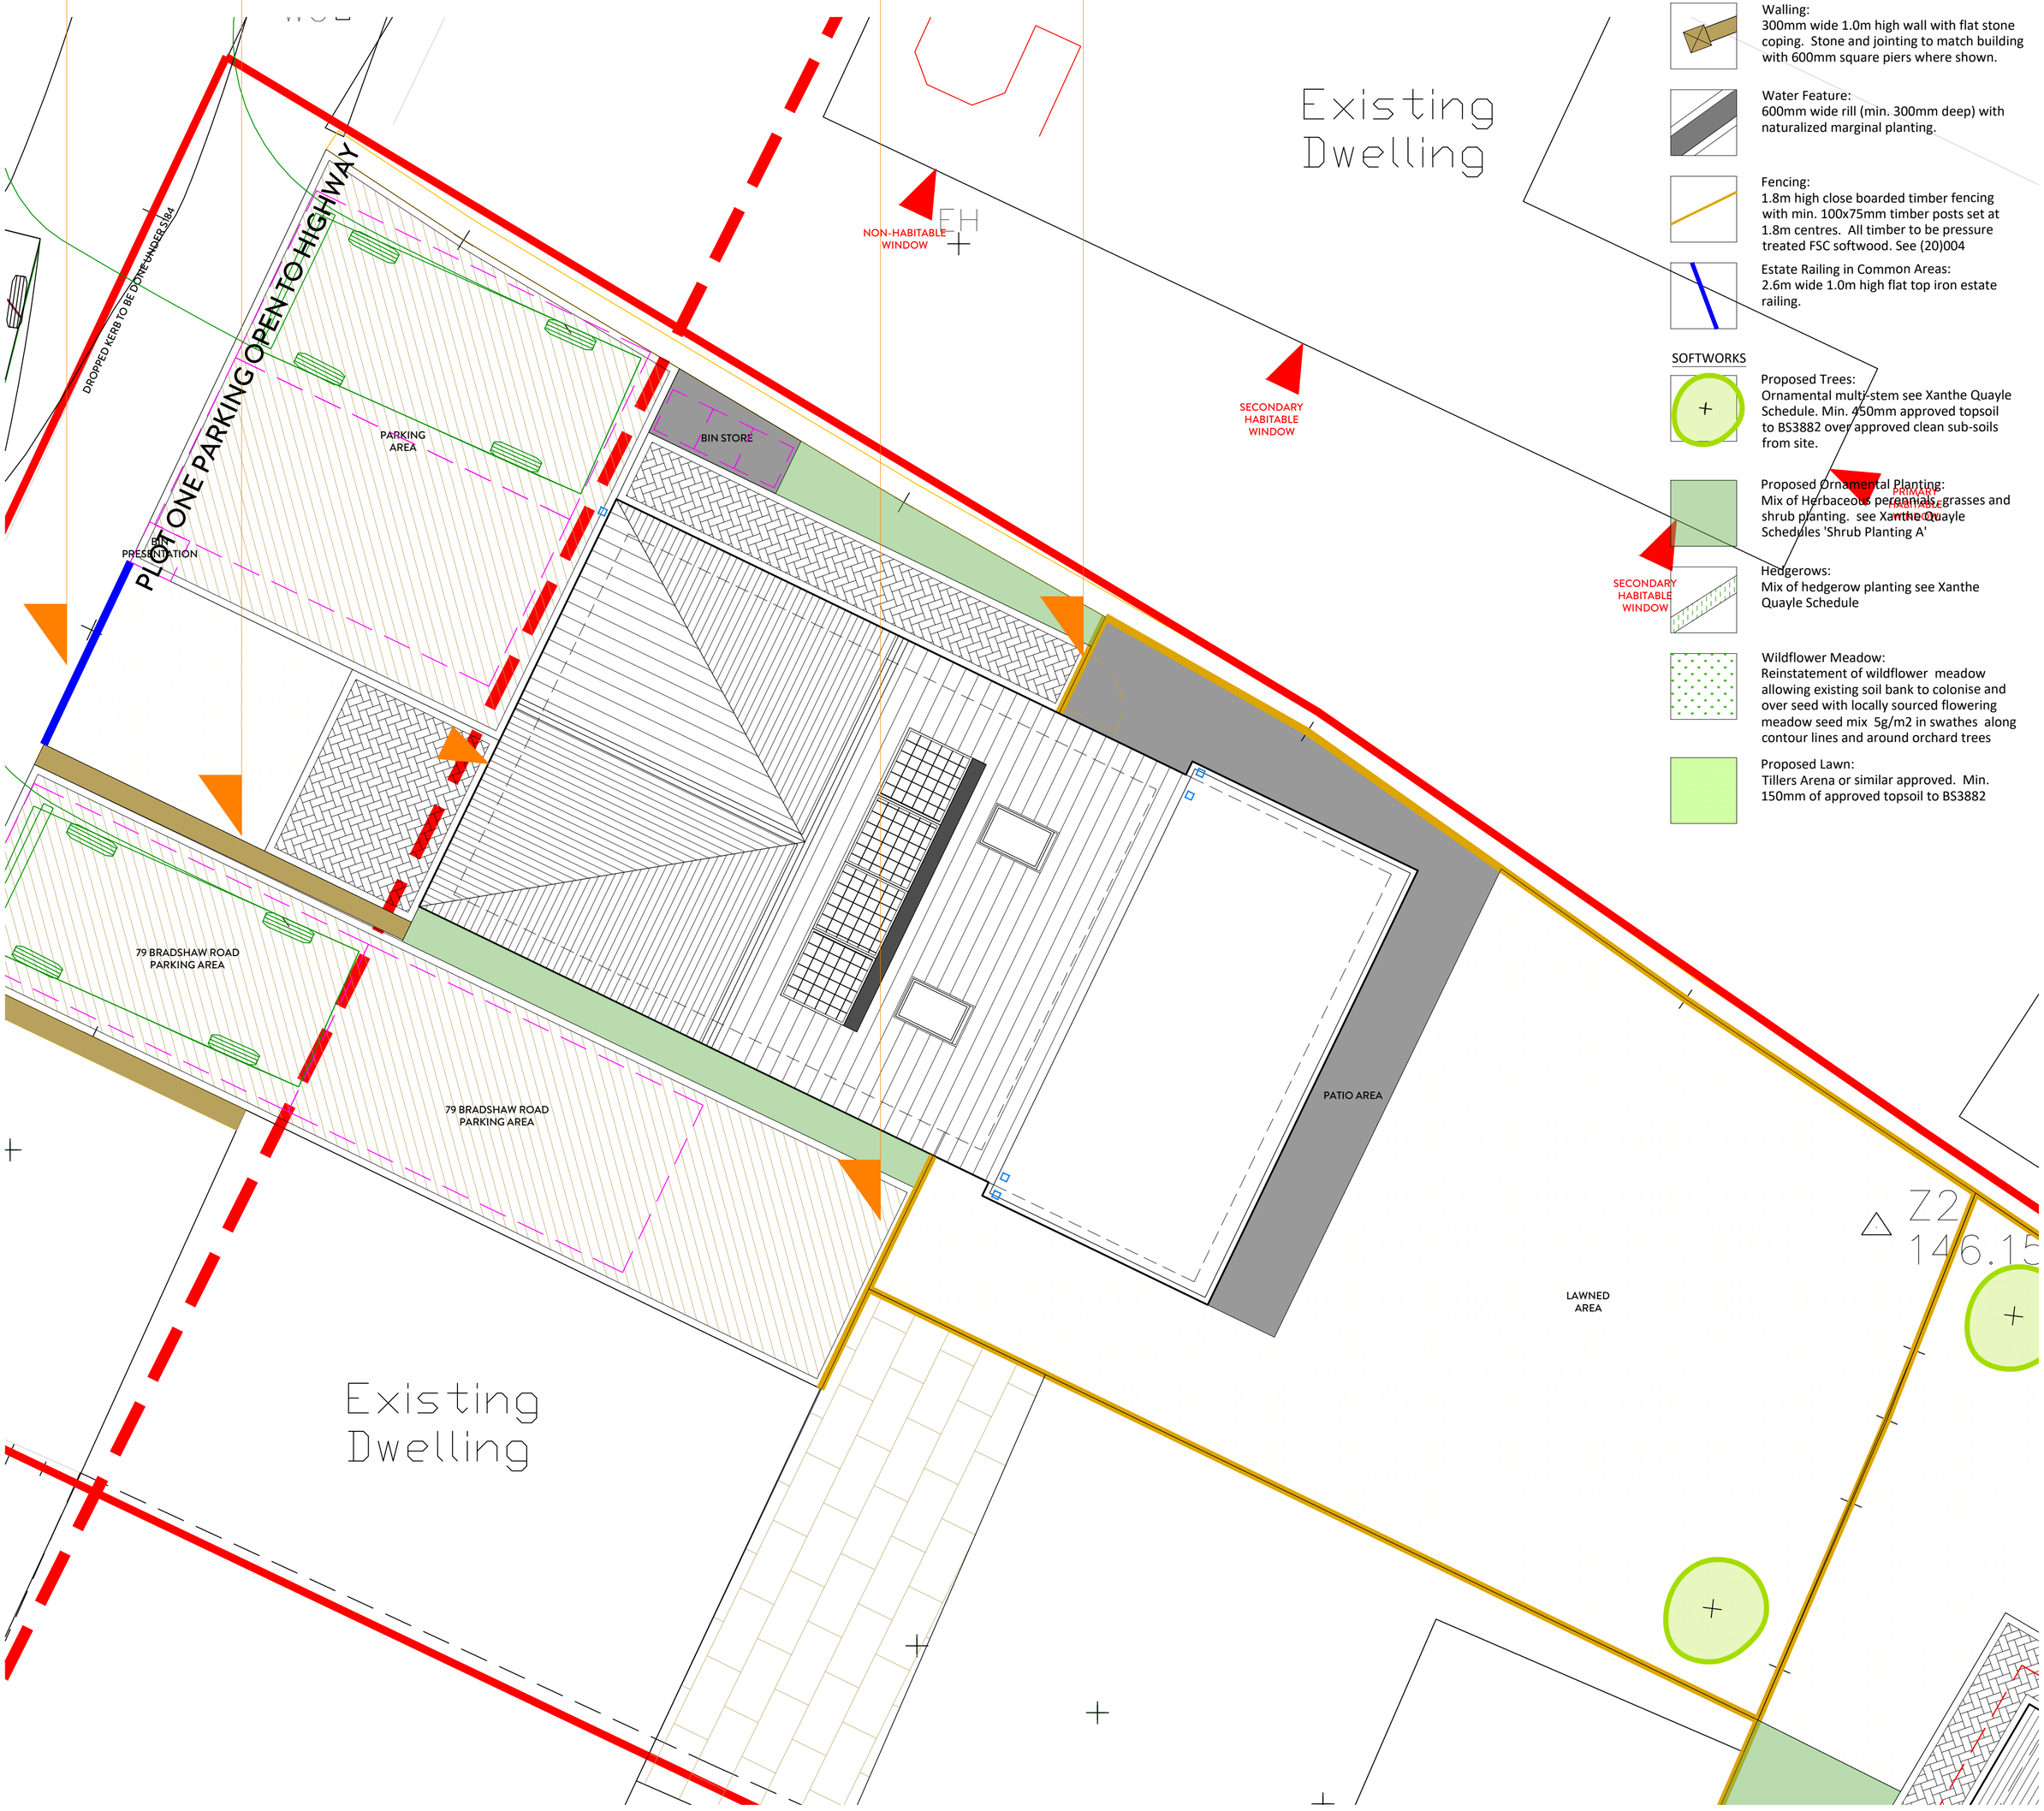

KEY:

Application Boundary

Proposed Buildings:
Refer to Architects details.

Existing Trees retained:
To be maintained and protected in accordance with BS5837

HARDWORKS
Surfaces and Finishes

Access Driveway:
Asphalt Concrete (Vehicular grade) with new kerb edging where required.

Private Courtyard:
Permeable Resin bound aggregate in Gold Quartz or equal approved with buff resin

Flagstone paving:
Locally sourced yorkstone paving flags laid on mortar bed. Random staggered coursing 300-600mm wide with mortar joints.

Stone Sett edging:
Locally sourced Yorkstone setts laid in stretcher bond across gateway and to edge of resin bound aggregate. 150mm wide x random lengths laid on mortar bed.

Brick Paths:
Clay paving bricks laid in herringbone pattern with soldier course edging. Grey mix 205x50x60mm laid on compacted sand bed with mortared edge course.

Gravel Terraces:
Permeable Resin bound aggregate in Gold Quartz or equal approved with buff resin

Steps:
Yorkstone paving 400mm long tread with 150mmm brick riser.

Walling:
300mm wide 1.0m high wall with flat stone coping. Stone and jointing to match building with 600mm square piers where shown.

Water Feature:
600mm wide rill (min. 300mm deep) with naturalized marginal planting.

Fencing:
1.8m high close boarded timber fencing with min. 100x75mm timber posts set at 1.8m centres. All timber to be pressure treated FSC softwood. See (20)004

Estate Railing in Common Areas:
2.6m wide 1.0m high flat top iron estate railing.

SOFTWORKS

Proposed Trees:
Ornamental multi-stem see Xanthe Quayle Schedule. Min. 450mm approved topsoil to BS3882 over approved clean sub-soils from site.

Proposed Ornamental Planting:
Mix of Herbaceous perennials, grasses and shrub planting. see Xanthe Quayle Schedules 'Shrub Planting A'

Hedgerows:
Mix of hedgerow planting see Xanthe Quayle Schedule

Wildflower Meadow:
Reinstatement of wildflower meadow allowing existing soil bank to colonise and over seed with locally sourced flowering meadow seed mix 5g/m2 in swathes along contour lines and around orchard trees

Proposed Lawn:
Tillers Arena or similar approved. Min. 150mm of approved topsoil to BS3882

2021 NORTHERN DESIGN AWARDS FINALIST
2022 Best of Houzz Service
BUILD 2021 Home Builder Awards
BUILD Architecture Awards 2019

REVISION	DESCRIPTION	DATE
A	ALTERATIONS TO PLANNERS COMMENTS	-
B	ALTERATIONS TO PLANNERS COMMENTS	30/01/25
-	-	-
-	-	-
-	-	-
-	-	-
-	-	-
-	-	-
-	-	-
-	-	-
-	-	-

NOTES

STATUS: PLANNING DRAWING

ORANGE DESIGN STUDIO.
ARCHITECTURAL PRACTICE

hello@orangedesignstudio.co.uk
59A, Huddersfield Road, Mirfield, WF14 8AA
orangedesignstudio.co.uk
01924 650930

COPYRIGHT © ORANGE DESIGN STUDIO LIMITED

PROJECT TITLE: BRADSHAW ROAD

DRAWING TITLE: P1 BOUNDARY TREATMENT

SCALE	DRAWN	CHECKED	PROJECT REFERENCE
1:50	EG	JH	ODS 23/755
PAPER SIZE	DWG NUMBER	DATE	REVISION
A1	(70)003	15/11/24	B

CLIENT: THORNTON HOMES