



Application site

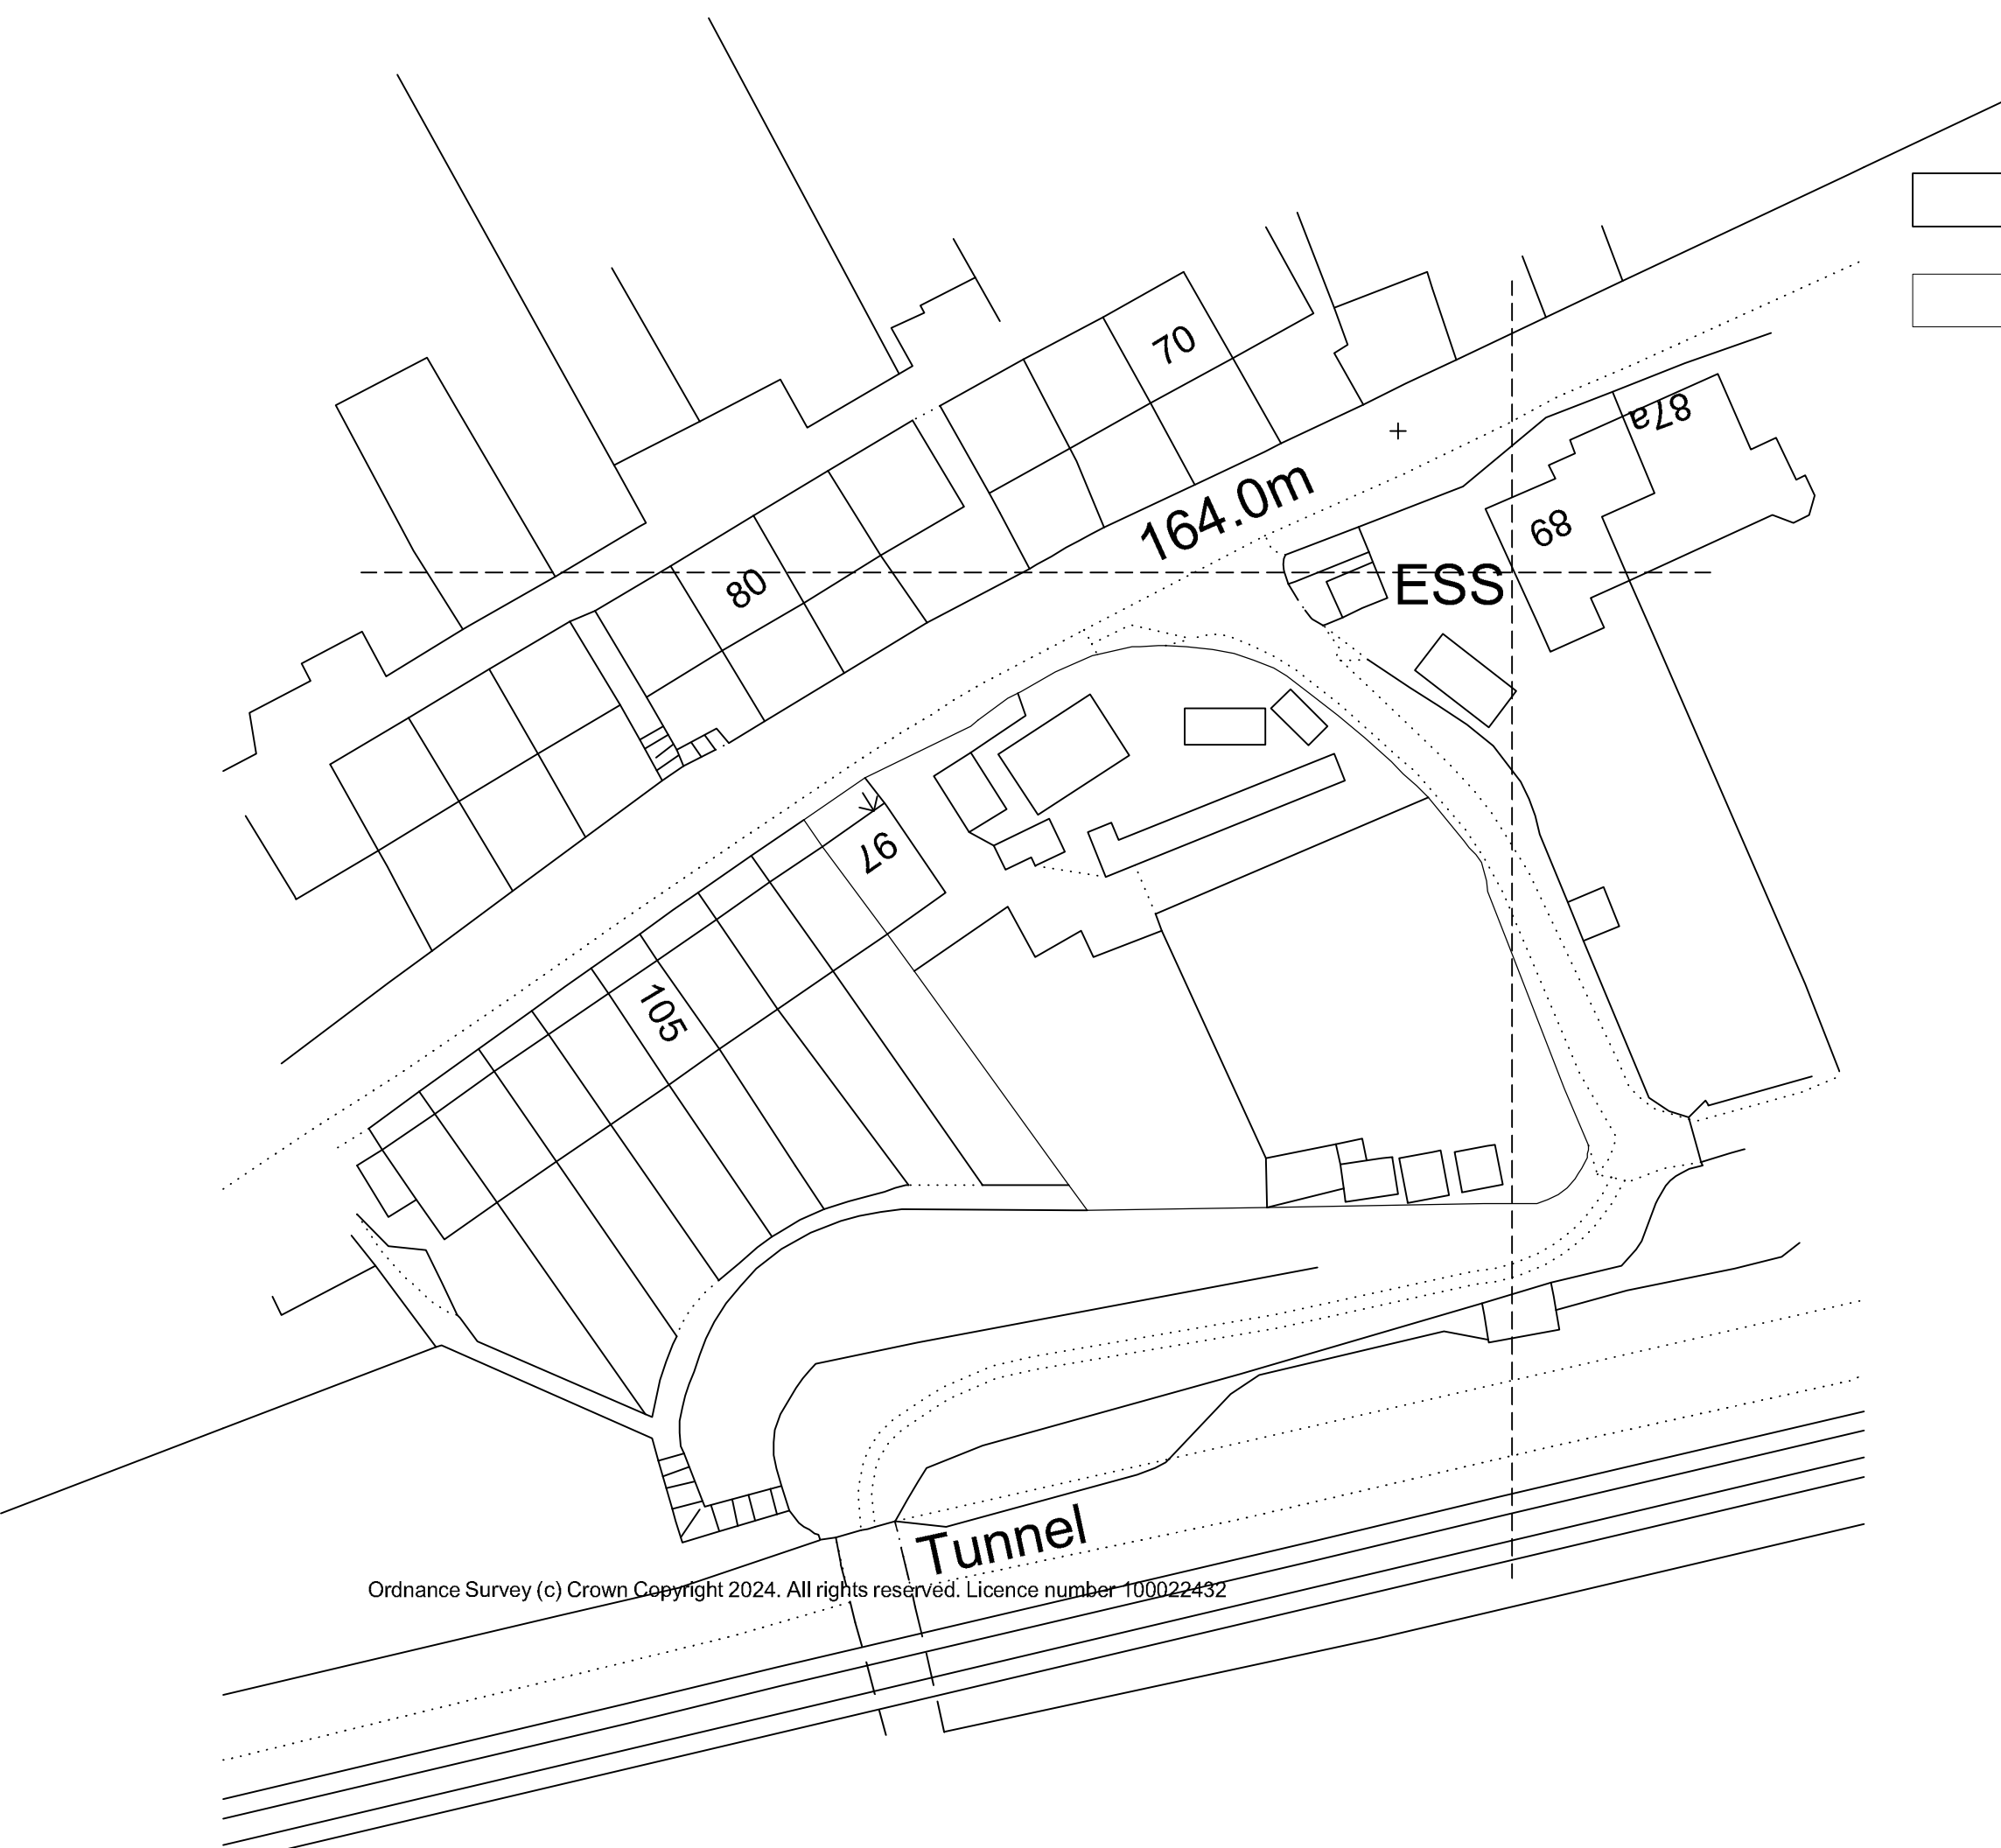

Other land in ownership of Applicant

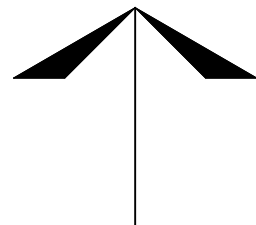

GRID NORTH

Proposed balcony
at
97 Radcliffe Road
Wellhouse
Huddersfield

VALLEY PROPERTIES
5HOLMFIRTH ROAD
MELTHAM
HOLMFIRTH
HD9 4AA

BLOCK PLAN

SCALE: 1/500
DATE: NOV. 2024
DRG. NR. BP 01

Ordnance Survey (c) Crown Copyright 2024. All rights reserved. Licence number 100022432