notes

00 Proposed ground floor plan

Scale1:50

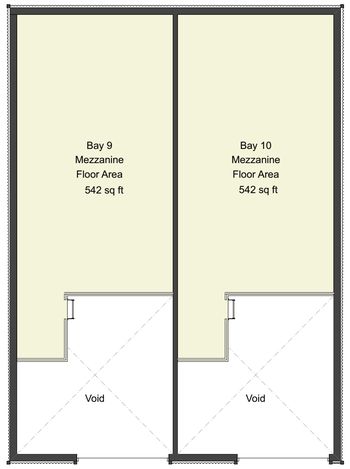

01 Proposed storage deck plan

Scale1:100

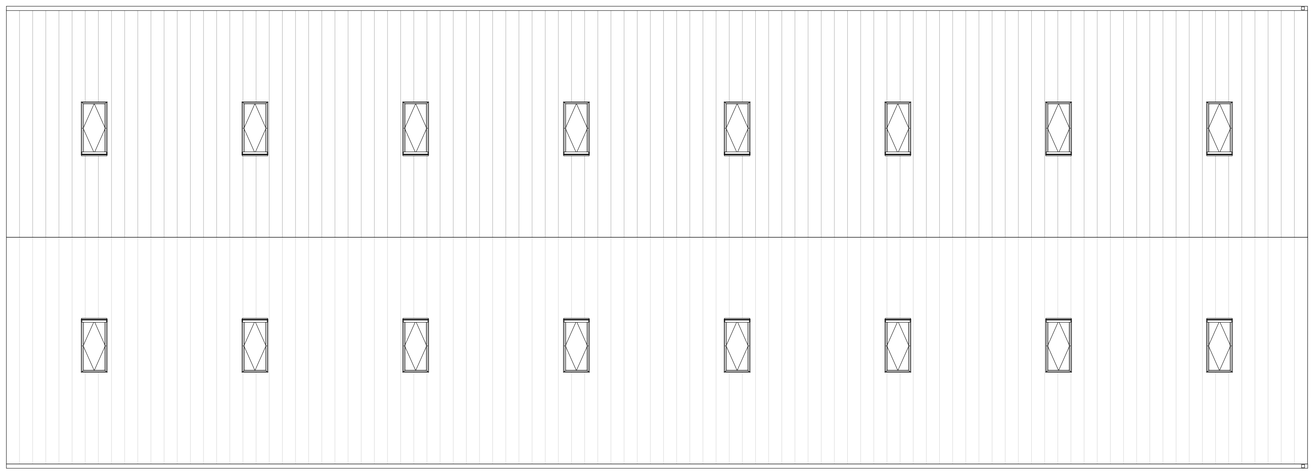

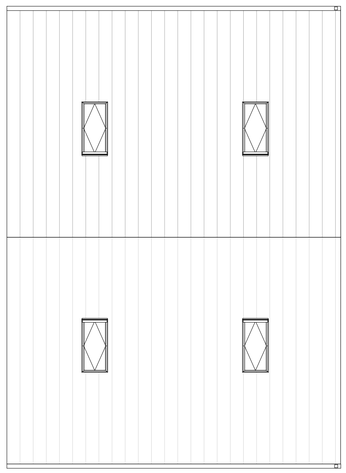

02 Proposed roof plan

Scale1:100

STUDIO H78
ARCHITECTURAL DESIGN

Address: 2 Medlock Road Sheffield S13 9AY
Telephone: 07890261186
Email: michael@studioH78.com

DESIGN

Project: Unit 1, Netherfield Mills, Calder Road, Dewsbury			
Client: Mr Hassan Marden			
Proposed Plans			
Scale: 1:100	Date: 16.11.24	Drawn:	Checked: MH
Job No.: 1070	Category/Dwg No.: (07)001		Revision: