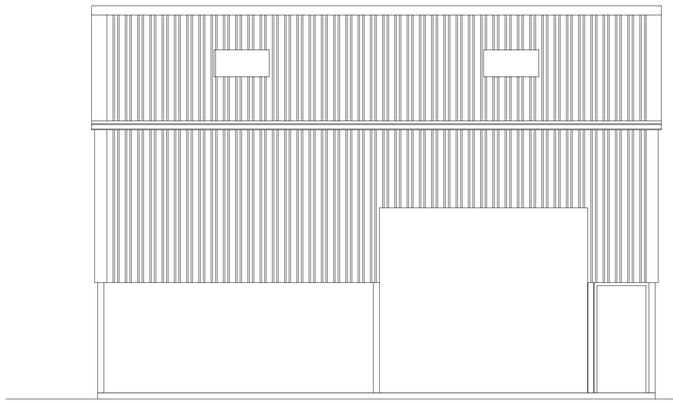

Side Elevation 1

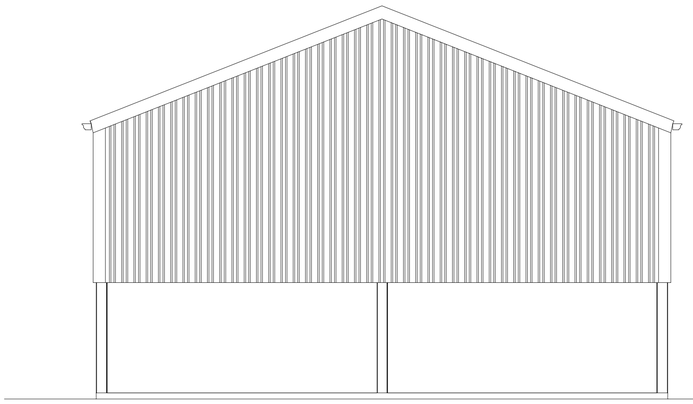

Front Elevation

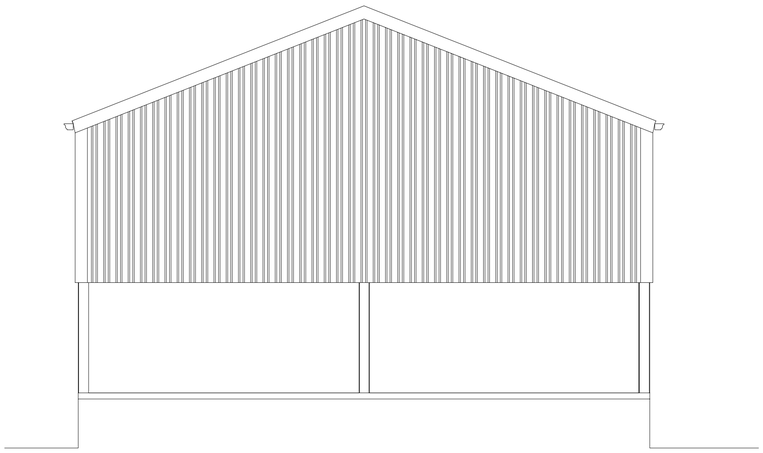

Rear Elevation

MATERIALS:

Roof: Profiled Steel

Upper Wall : Profield Steel
Lower Wall: Concrete Block

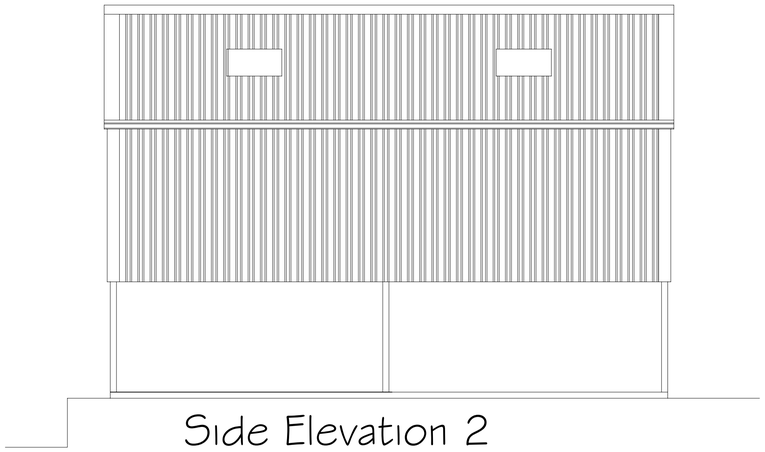

Side Elevation 2



Floor Plan (80m^2)

PROJECT	Conversion of Farm Building to Dwelling at Windy Gap Farm, Green Balk Lane Little Lepton, Huddersfield HD8 OLN
CLIENT	Mr H Brown
SUBJECT	Existing Plans
SCALE 1:50 @ A1 DATE 31/01/2024	DRAWN SB
DRAWING NO.	23-004-05
REV.	-

SBP
ARCHITECT
46 Jenkin Road
Horbury
Wakefield
West Yorkshire
WF4 6DT
TEL: 07973 655984
designs@sbp-architects.co.uk