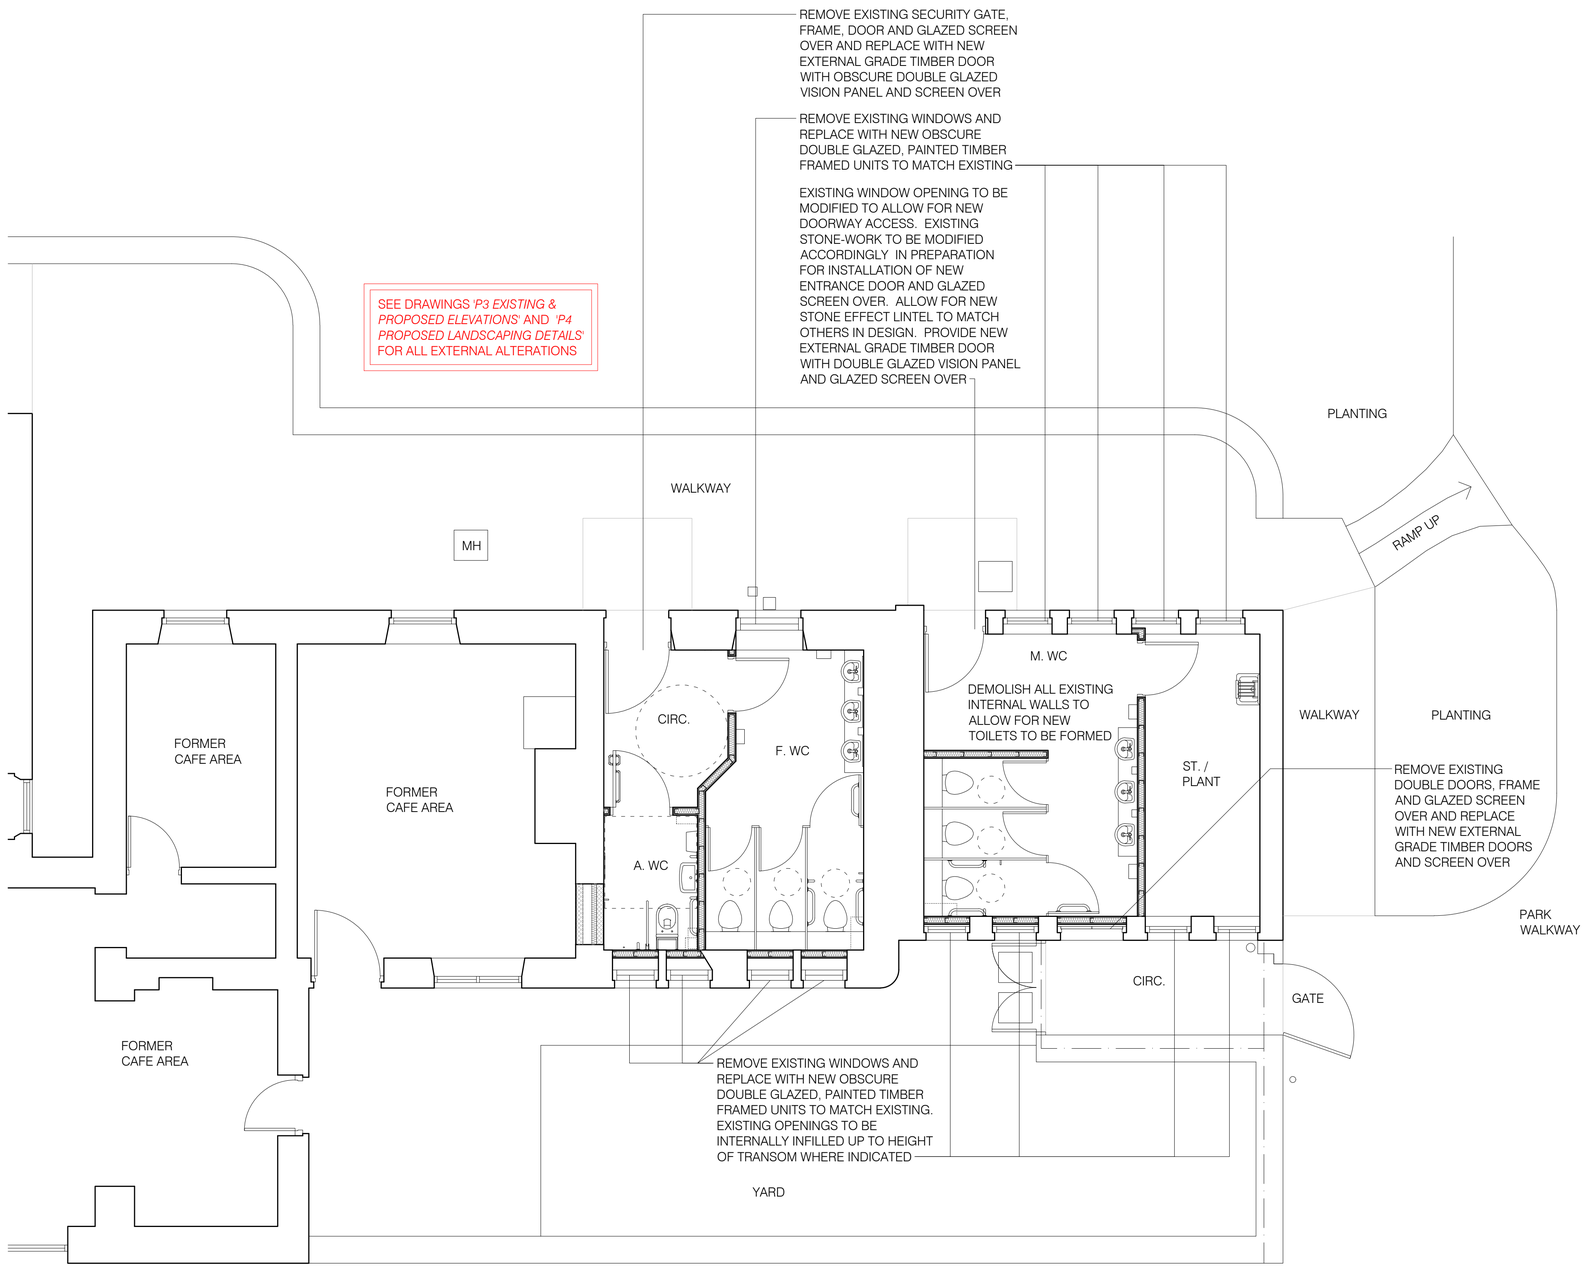

Proposed Toilets Plan

Scale 1:50

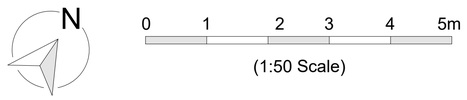

ALL PROPOSALS SUBJECT TO BUILDING CONTROL & PLANNING APPROVAL

ALL DIMENSIONS TO BE CHECKED ON SITE PRIOR TO ANY CONSTRUCTION WORKS

ALL WORKS SUBJECT TO M&E AND DRAINAGE SPECIALISTS RECOMMENDATIONS

ALL PROPOSALS SUBJECT TO STRUCTURAL ENGINEERS GUIDANCE AND APPROVAL

Kirklees COUNCIL
Economy & Skills

Civic Centre III
Market Street
Huddersfield
HD1 2EY
T: 01484 221000
E: prp@kirklees.gov.uk
www.kirklees.gov.uk

Client

Kirklees Council

Project

Crow Nest Park Toilets

Drawing Title

Proposed Floor Plans

Drawn: LF Nov'24		Checked	
Project Number: CLA650020		Issue Status: PLANNING	
Drawing Number: P2	Revision	Scale: as shown	A1

Cad Ref g:\timemaster\ffiles\cla650020\kc drawings\planning - crow nest park toilets - 21 11 2024

This drawing is to be read in conjunction with all other drawings and contract documents issued. All dimensions must be checked and verified on site before commencing any works.
This drawing is copyright and remains the property of Kirklees Council.