N

0 5 10 20 30 40 50

SCALE 1:500

## As consented Block Plan

1 : 500

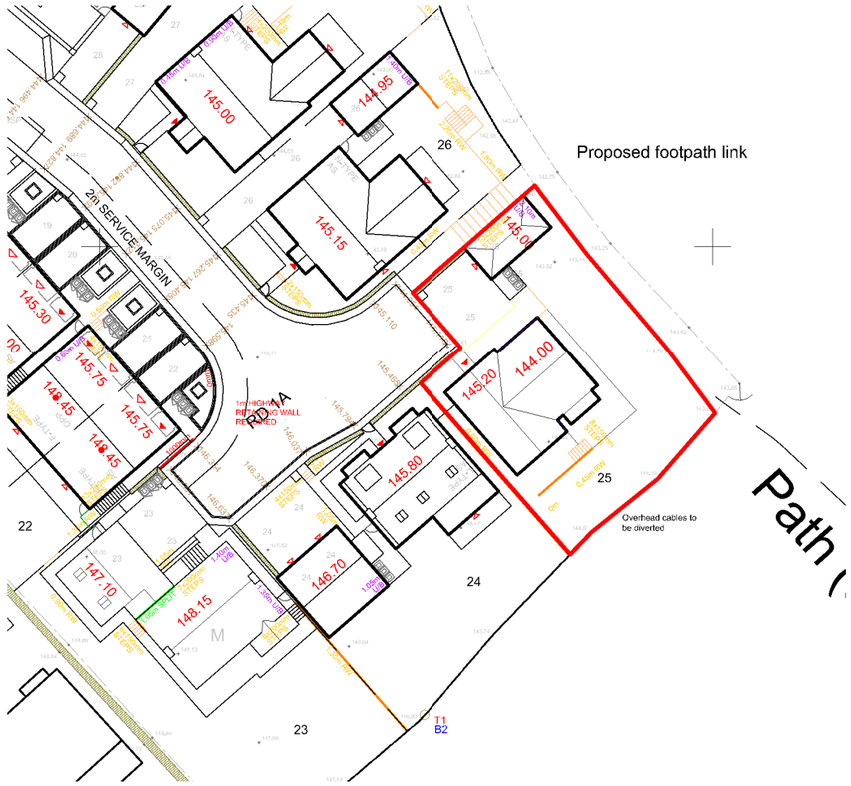


## As Proposed Block Plan

1 : 500

| | | | | |
|---|---|---|---|---|
| P2 | Updated for client review | 18/11/2024 | XZ | CB |
| P1 | Updated for client review | 13/11/2024 | XZ | CB |
| | Revision | Date | By | Chk |

All dimensions to be verified on site, and the Architect informed of any discrepancy. All drawings and specifications should be read in conjunction with the Health and Safety Plan; all conflicts should be reported to the appointed Principal Designer.

vivly living

Vivly Living

Plot 25 Skelmanthorpe

Land off Station Road, Skelmanthorpe

Sheet Name: As Consented and Proposed Block Plan

Purpose of issue: Preliminary

Status:

Date: 01/03/24

Checked by : CB

Drawn by: XZ

Scale @ A3 : 1 : 500

Project No: A1051

Revision: P2

Drawing No: A1051-BOW-A0-00-DR-A-1001

BOWMANRILEY

ARCHITECTS • BUILDING CONSULTANTS • INTERIORS

Do not scale from this drawing. This drawing is the copyright of Bowman Riley Architects Limited. ©
P:\Architectural\Residential\A1051 - Plot 25 Skelmanthorpe\A1051 - 07 Revit\A1051-BOW-A0-ZZ-DR-A-M3 - Site.rvt