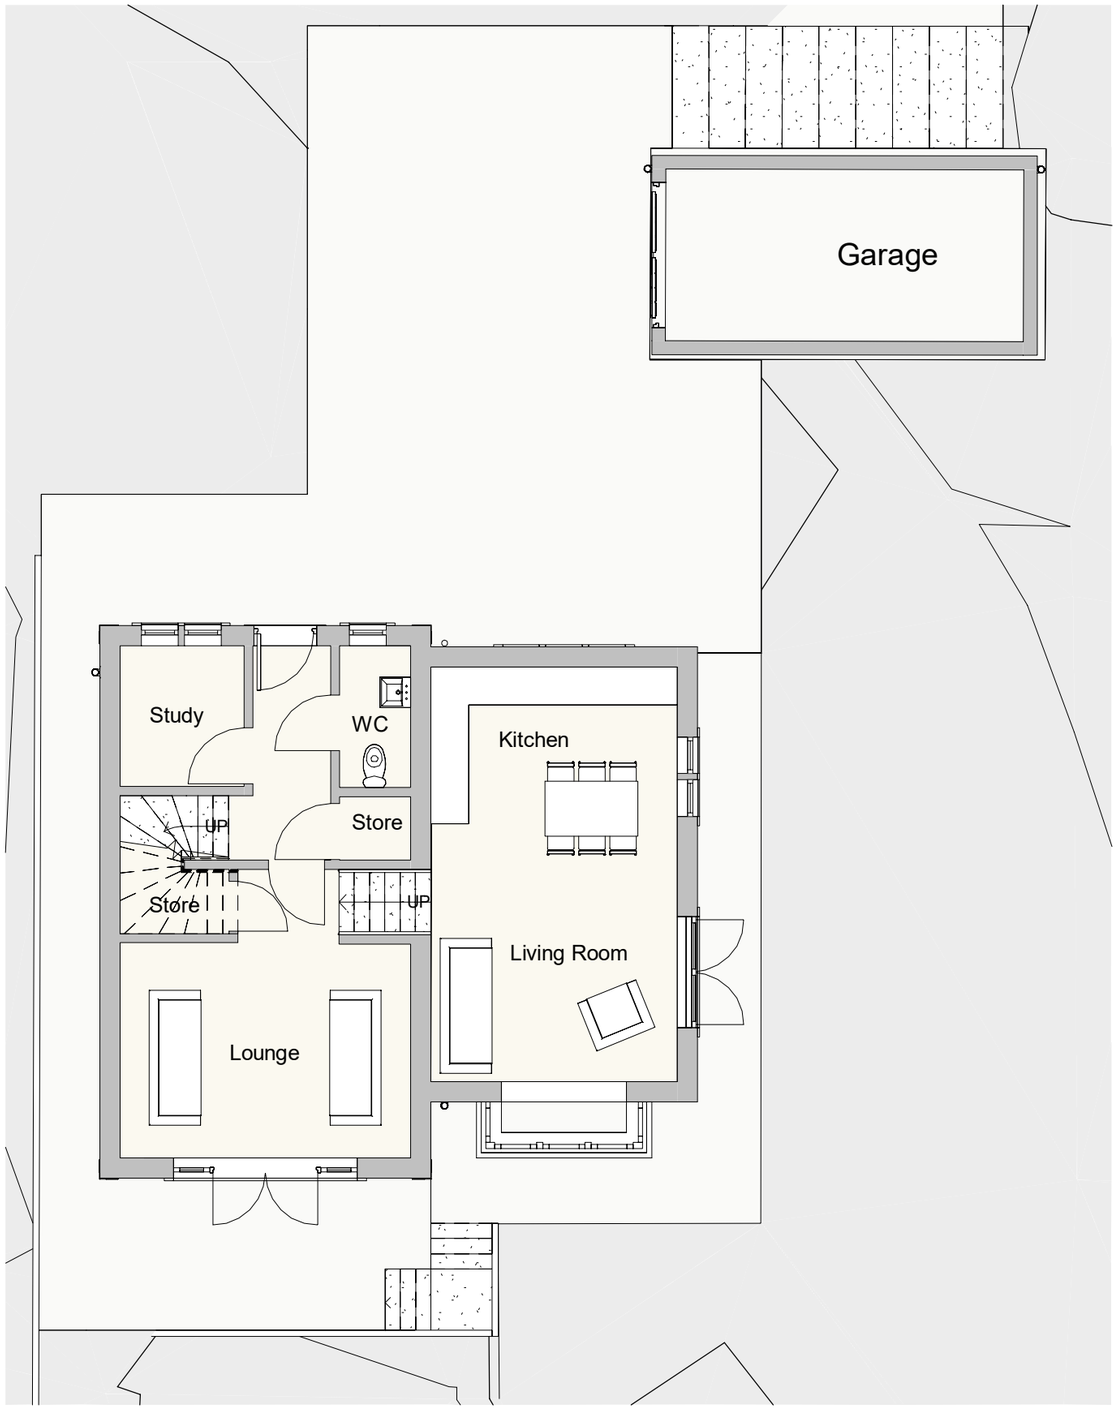

Upper Ground Floor

1 : 100

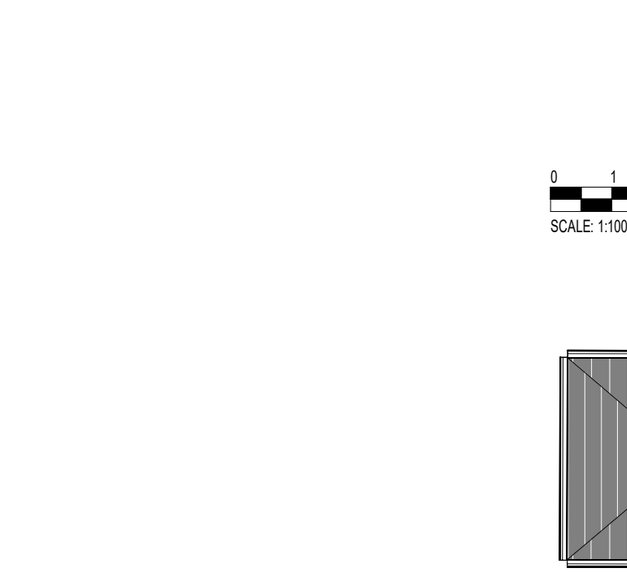

First Floor

1 : 100

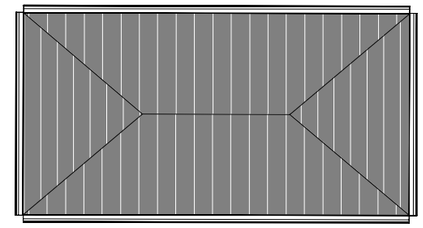

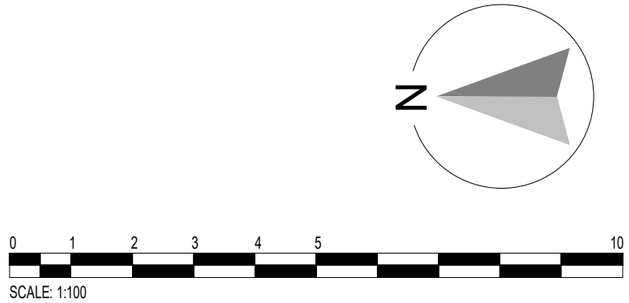

	Revision	Date	By	Chk
P3	Updated for client review	20/11/24	XZ	CB
P2	Updated for client review	18/11/24	XZ	CB
P1	Updated for client review	13/11/24	XZ	CB

All dimensions to be verified on site, and the Architect informed of any discrepancy. All drawings and specifications should be read in conjunction with the Health and Safety Plan; all conflicts should be reported to the appointed Principal Designer.

vivly living

Vivly Living

Plot 25 Skelmanthorpe

Land off Station Road, Skelmanthorpe

Sheet Name: Proposed Plans Option 1

Purpose of issue: Planning Status:

Date: 10/29/24 Checked by : CB

Drawn by: XZ Scale @ A3 : 1 : 100

Project No: A1051 Revision: P3

Drawing No: A1051-BOW-ZZ-ZZ-DR-A-2000

BOWMANRILEY

ARCHITECTS • BUILDING CONSULTANTS • INTERIORS

Do not scale from this drawing. This drawing is the copyright of Bowman Riley Architects Limited. ©
P:\Architectural\Residential\A1051 - Plot 25 Skelmanthorpe\A1051 - 07 Revit\A1051-BOW-A1-ZZ-DR-A-M3 - Plot 25 Skelmanthorpe.rvt