Front Elevation
1 : 100

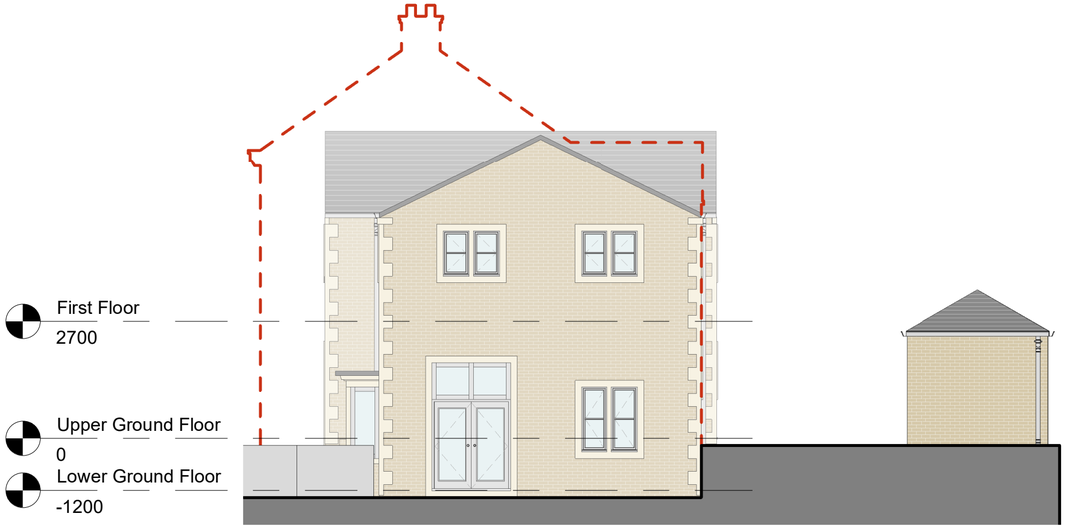

Left Side Elevation
1 : 100

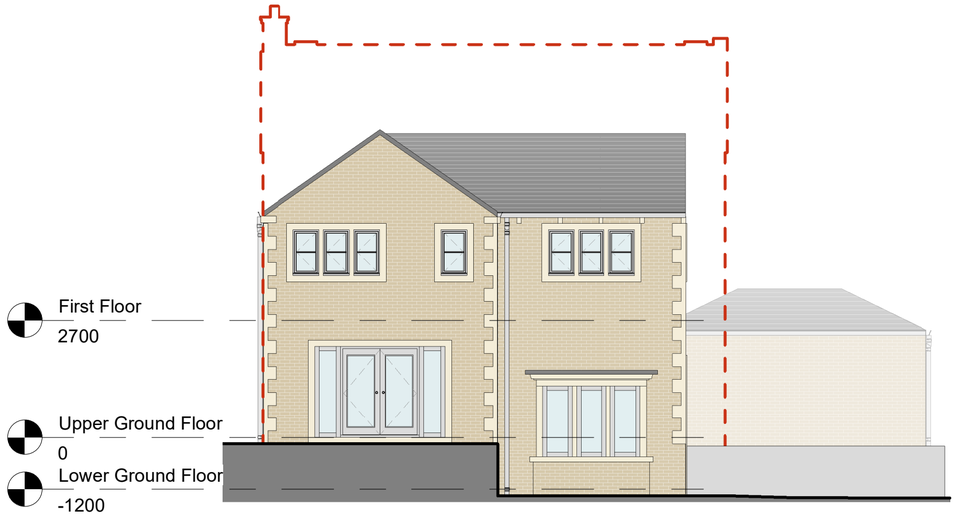

Rear Elevation
1 : 100

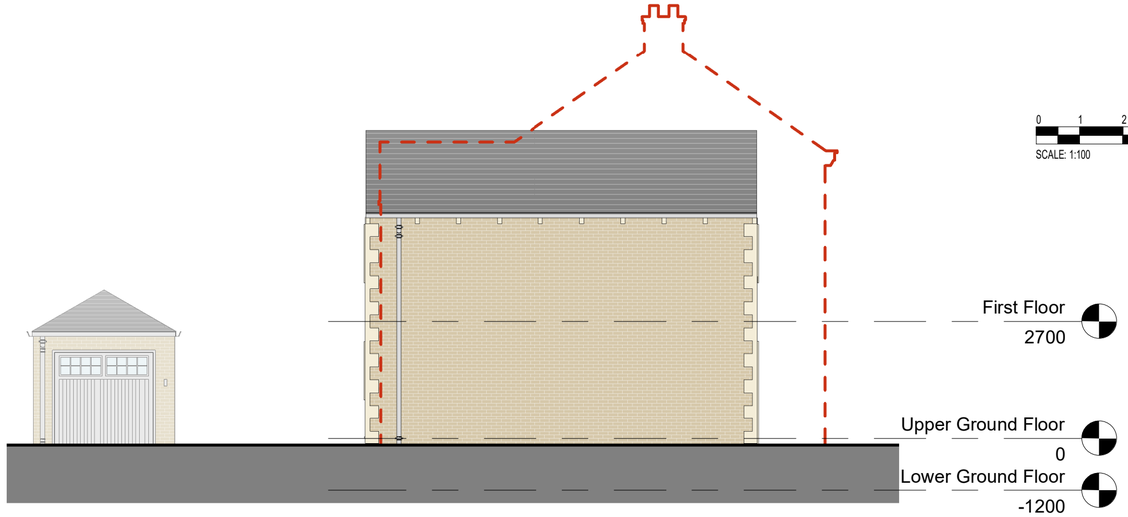

Right Side Elevation
1 : 100

Previously Submitted Building Outline

0 1 2 3 4 5 10
SCALE: 1:100

P3	Updated for client review	20/11/24	XZ	CB
P2	Updated for client review	18/11/24	XZ	CB
P1	Updated for client review	13/11/24	XZ	CB
	Revision	Date	By	Chk

All dimensions to be verified on site, and the Architect informed of any discrepancy. All drawings and specifications should be read in conjunction with the Health and Safety Plan; all conflicts should be reported to the appointed Principal Designer.

vivly living

Vivly Living
Plot 25 Skelmanthorpe
Land off Station Road, Skelmanthorpe

Sheet Name: Proposed Elevations Option 1

Purpose of issue: Planning Status:

Date: 10/29/24 Checked by : CB

Drawn by: XZ Scale @ A2 : As indicated

Project No: A1051 Revision: P3

Drawing No: A1051-BOW-ZZ-ZZ-DR-A-3000

BOWMANRILEY
ARCHITECTS • BUILDING CONSULTANTS • INTERIORS

© Do not scale from this drawing. This drawing is the copyright of Bowman Riley Architects Limited. ©
P:\Architecture\Residential\A1051 - Plot 25 Skelmanthorpe\A1051 - 07 Revit\A1051-BOW-A1-ZZ-DR-A-M3 - Plot 25 Skelmanthorpe.rvt