PAUL MATTHEWS ARCHITECTURAL Ltd

ARCHITECTURE | PLANNING | DESIGN

Malkin Farm
Brow Lane
Holmfirth
HD9 2RJ
07946872499
paul@paulmatthewsarchitectural.co.uk
www.paulmatthewsarchitectural.co.uk

Company Registration Number: 09898149 – Company Registered in England and Wales

Do not scale from drawing, use figured dimensions only.

All dimensions must be checked and verified on site prior to commencement of works and architect to be notified of any discrepancies.

The copyright for these drawings remains the property of Paul MatthewsArchitectural Ltd. They must not be reproduced in any way without prior written consent from the originator (Paul MatthewsArchitecturalLtd).

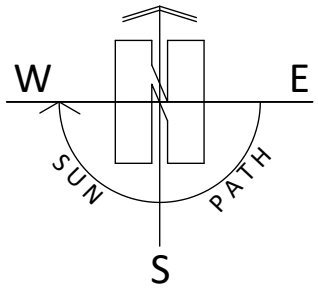

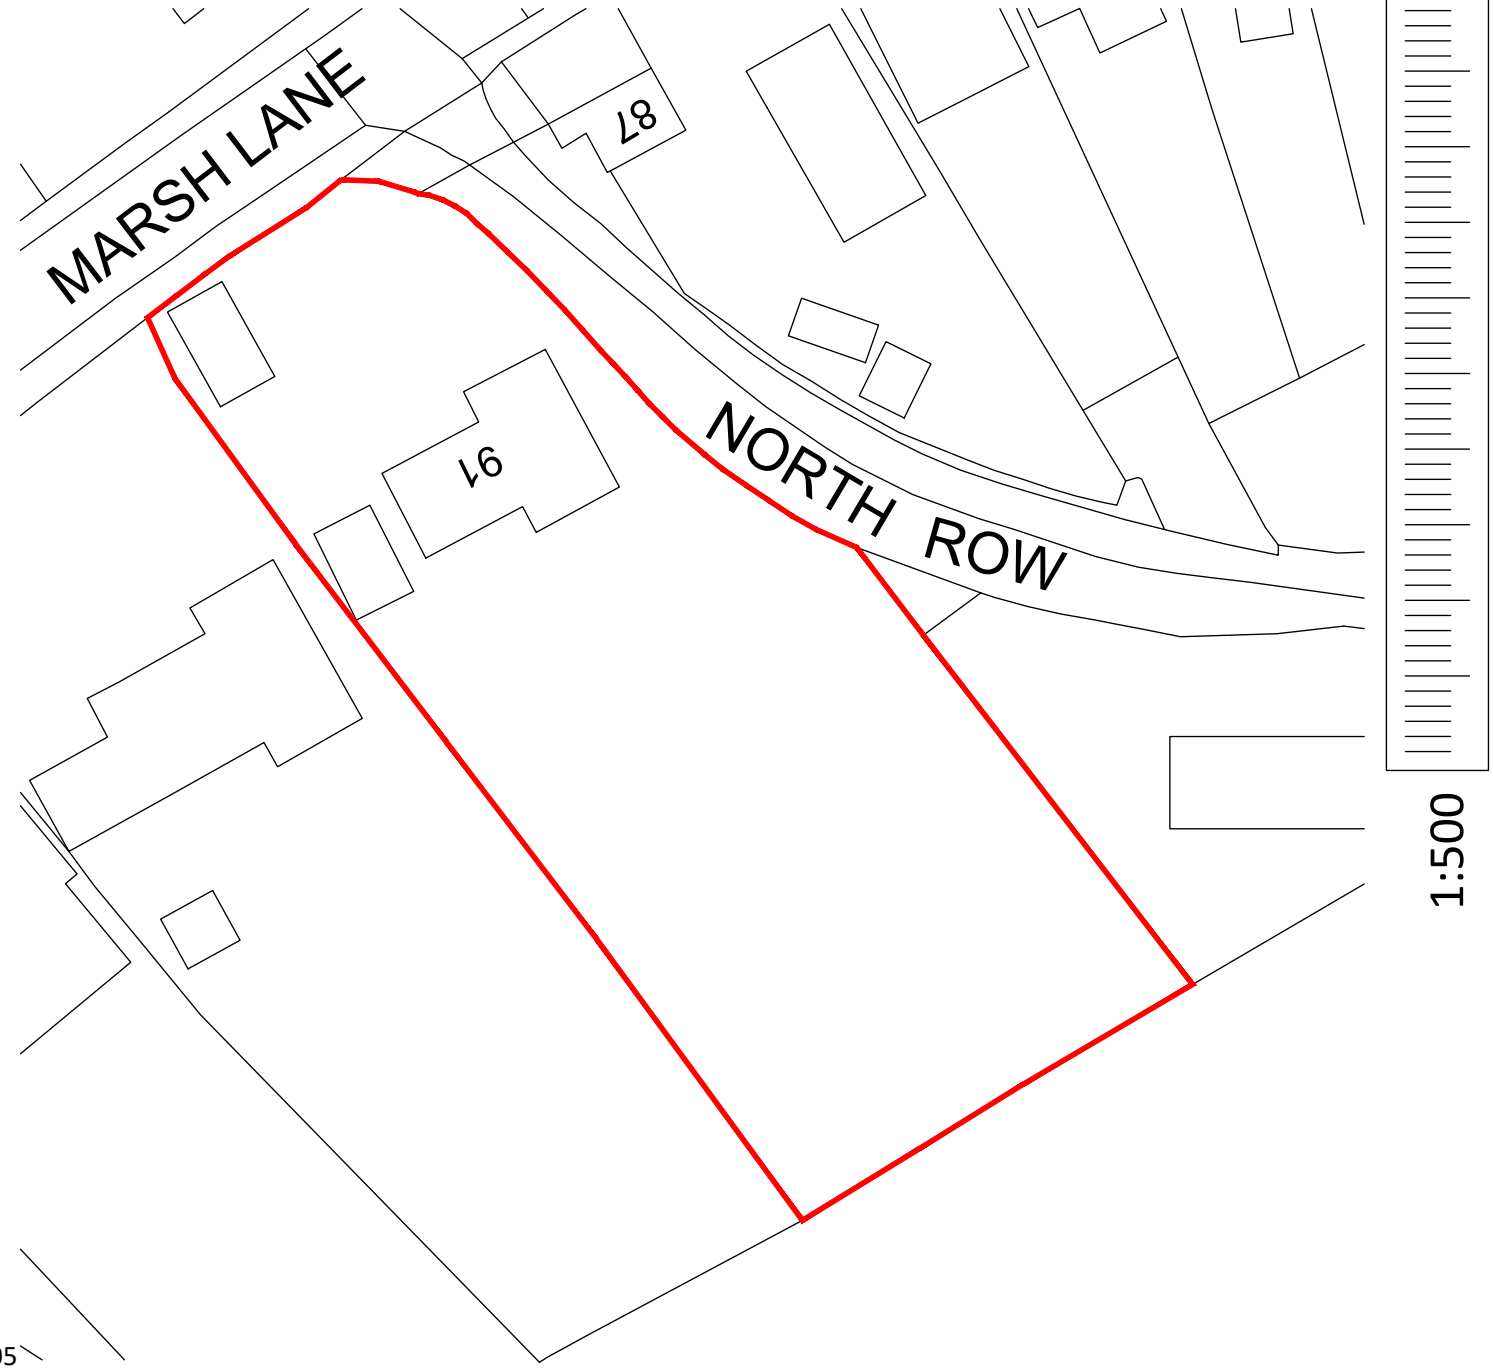

Project
First Floor Extension and Associated Alterations to Dwelling at, 91 Marsh Lane Shepley, Huddersfield, HD8 8AP

Client
Mr & Mrs S Jumma

Drawing Title/Issue
Proposed Block Plan

scale	date	sheet size	dwg. no.
1:500	11/2024	A4	24/1074/05