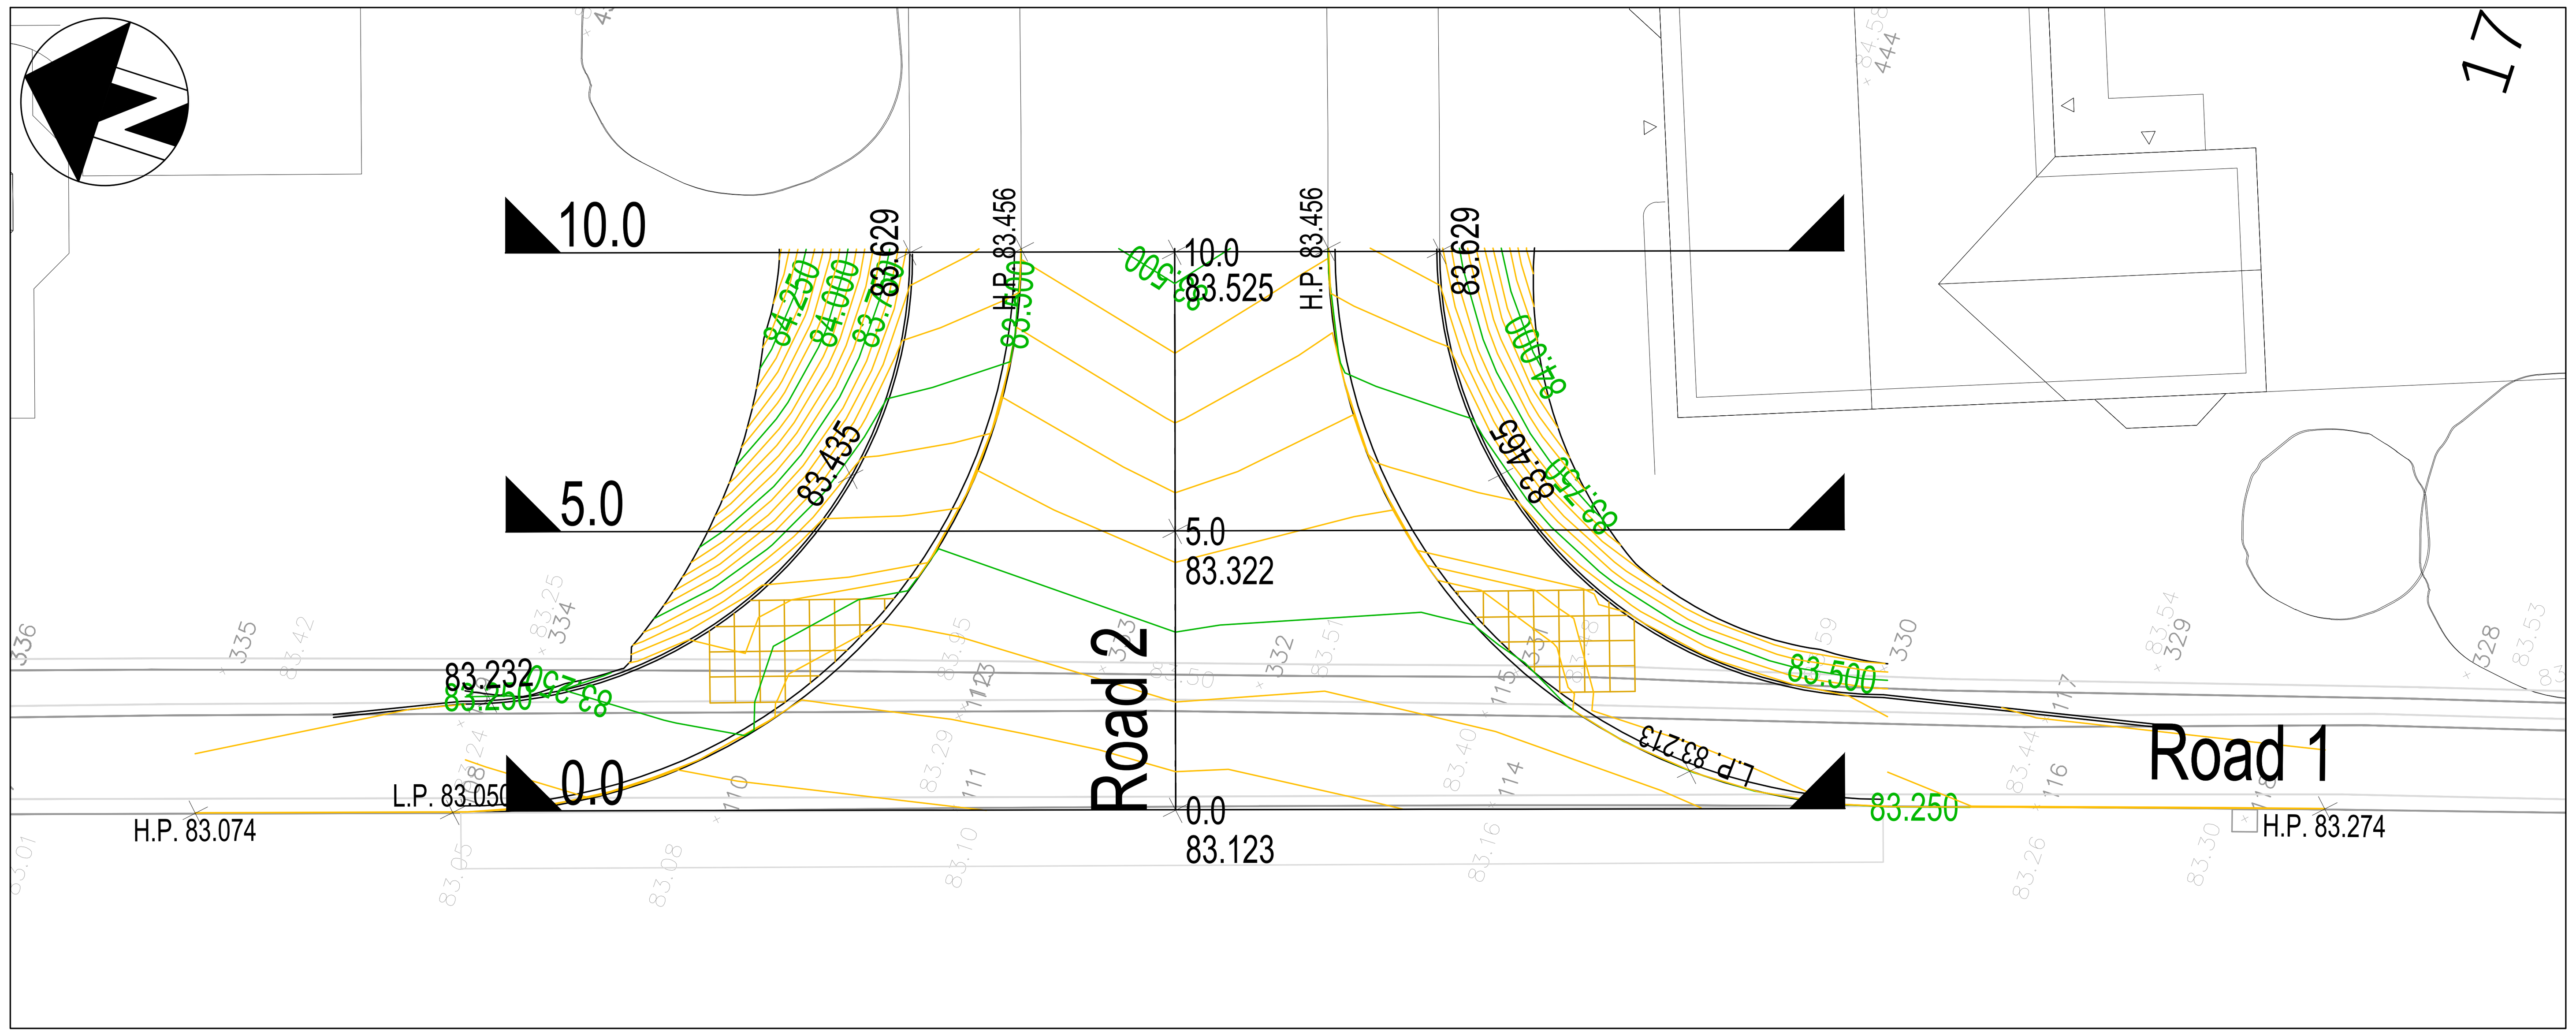

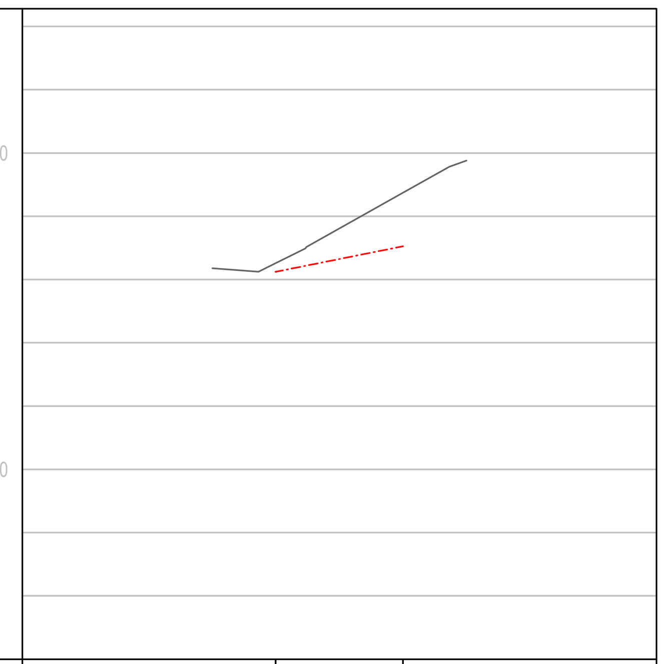

Road 2

Datum: 77.000M AOD

CHAINAGE ON CENTRELINE (m)	0.000	10.067
LEVELS ON CENTRELINE OF CARRIAGEWAY (m)	83.123	83.525
LEVELS ON LEFT HAND CHANNEL (m)		83.456
LEVELS ON RIGHT HAND CHANNEL (m)		83.456
VERTICAL DESIGN ON CARRIAGEWAY CENTRELINE	GRADIENT 4.0% L = 10.057m	
HORIZONTAL DESIGN ON CARRIAGEWAY CENTRELINE	STRAIGHT L = 10.057m	
EXISTING LEVELS (m)	83.260	84.372

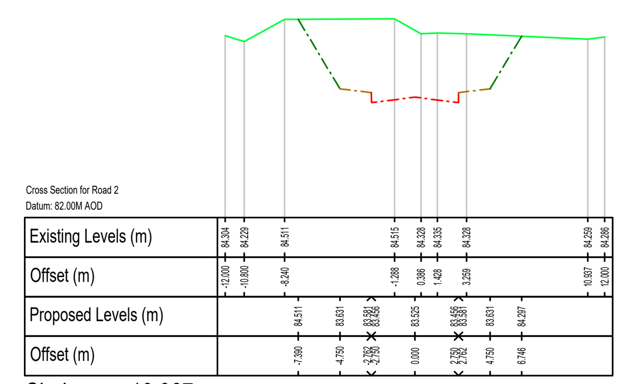

Chainage : 10.067m

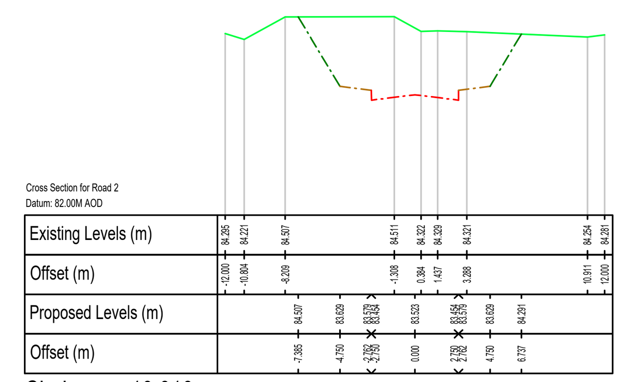

Chainage : 10.010m

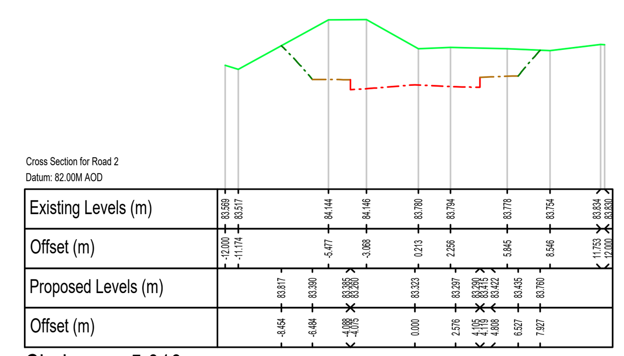

Chainage : 5.010m

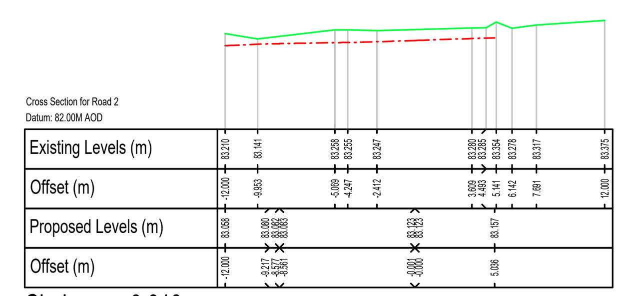

Chainage : 0.010m

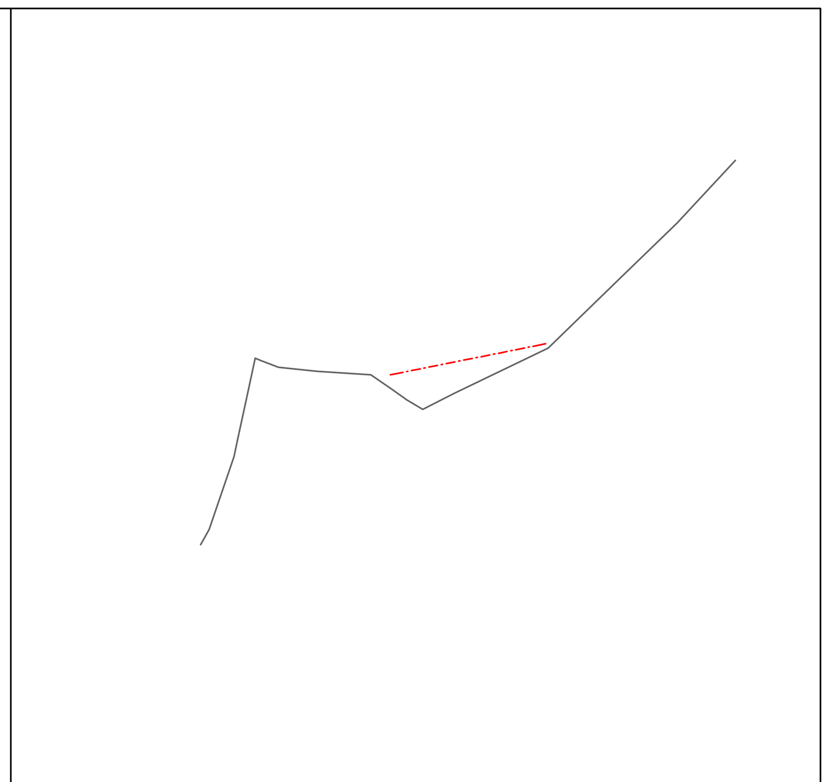

Road 3

Vertical Exaggeration: 5

Datum: 78.000M AOD

CHAINAGE ON CENTRELINE (m)	0.000	10.000	12.287
LEVELS ON CENTRELINE OF CARRIAGEWAY (m)	84.529	84.929	85.020
LEVELS ON LEFT HAND CHANNEL (m)		84.860	84.951
LEVELS ON RIGHT HAND CHANNEL (m)		84.860	84.951
VERTICAL DESIGN ON CARRIAGEWAY CENTRELINE	GRADIENT 4.0% LENGTH = 12.287m		
HORIZONTAL DESIGN ON CARRIAGEWAY CENTRELINE	STRAIGHT LENGTH = 12.287m		
EXISTING LEVELS (m)	84.318	84.711	84.931

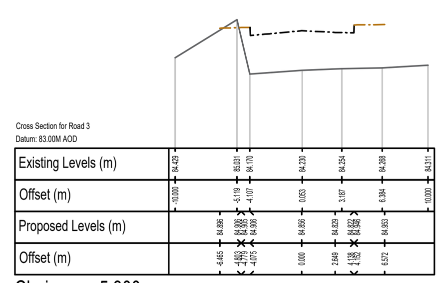

Chainage : 5.300m

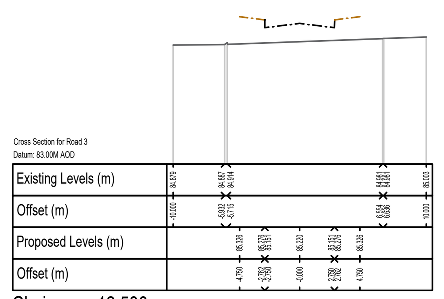

Chainage : 12.586m

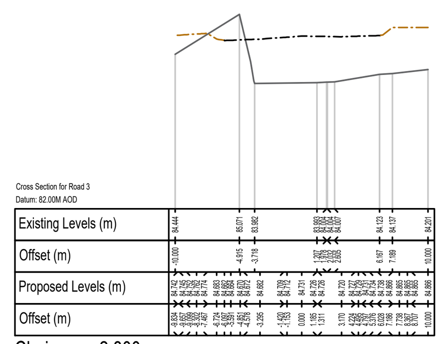

Chainage : 2.800m

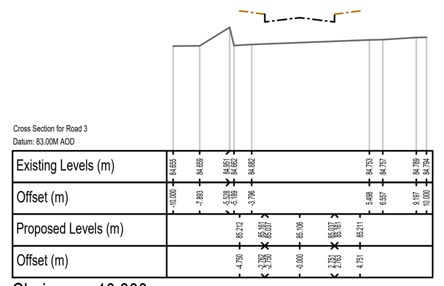

Chainage : 10.300m

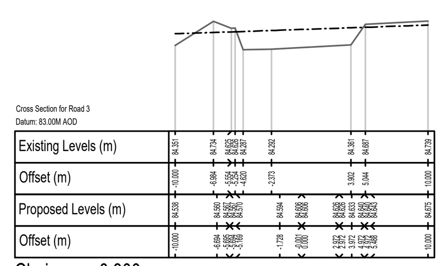

Chainage : 0.300m

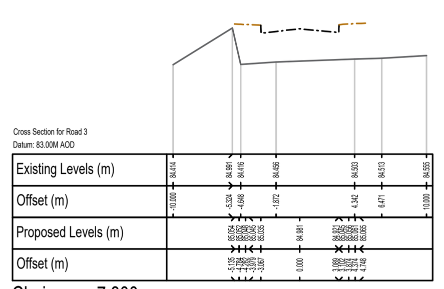

Chainage : 7.800m

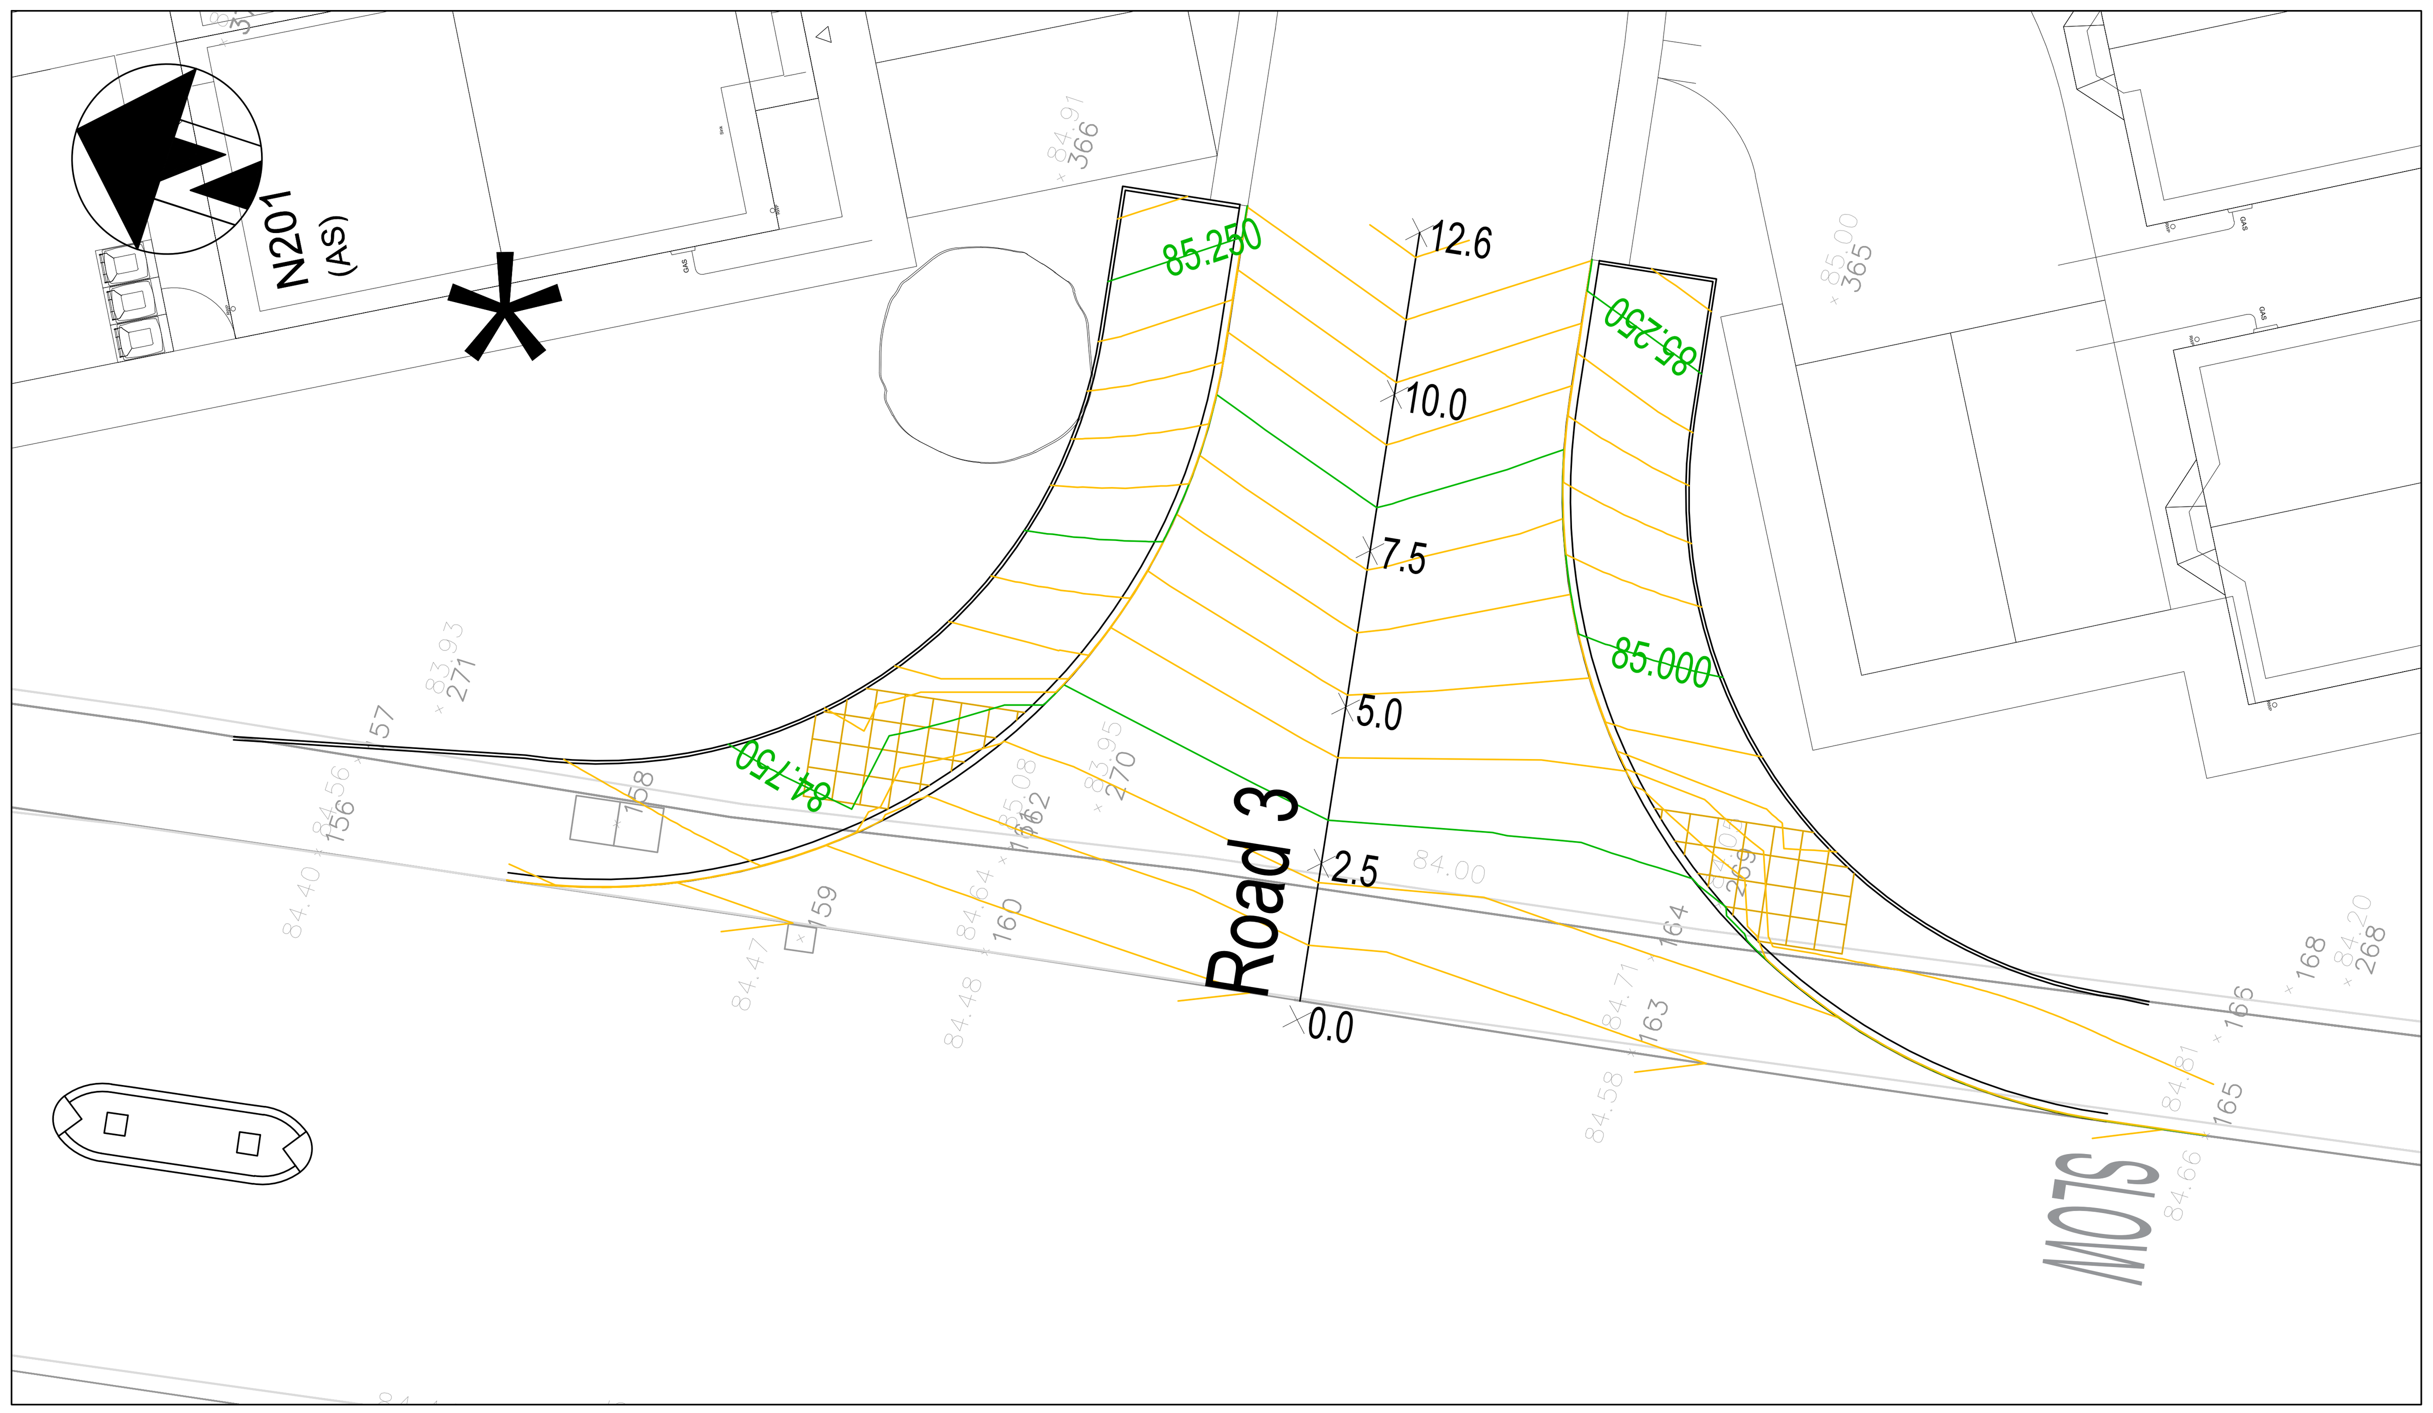

NOTES

1. This drawing is to be read in conjunction with all relevant architect's and engineer's drawings.
2. It is assumed that all works will be carried out by a competent contractor working, where appropriate, to an approved method statement.
3. See Drawing AMA-21312-D-703 for Construction details
4. Where Kerbs are proposed and existing dropped kerbs are to be replaced with full height half battered kerbs please see Overbreak detail on the construction details

KEY

- Planning boundary
- Minor Contour (50mm Intervals)
- Major Contour (250mm Intervals)

REV	DESCRIPTION	DATE	BY
P5	Road 3 LS amended to show correct 4% gradient	06/05/26	TP
P4	Updated to combine Phase 1 + 2 junctions	24/03/26	AJA
P3	Access gradient changed to 1:25	09/04/24	AJA
P2	Updated to suit channel level	12/12/23	AJA
P1	Preliminary - Initial Issue	10/05/23	AJA

ANDREW MOSELEY ASSOCIATES
TRANSPORT AND DEVELOPMENT PLANNING CONSULTANTS

Project: FENAY BRIDGE

Client: NEWETT HOMES

Drawing: S278 WORKS FINISHED SURFACE LEVELS

Drawn By: AJA	Date: MAY 2026	
Checked: GS	Scale: 1:100	A1
Drawing No.: AMA/21312/D/701		Rev.: P5