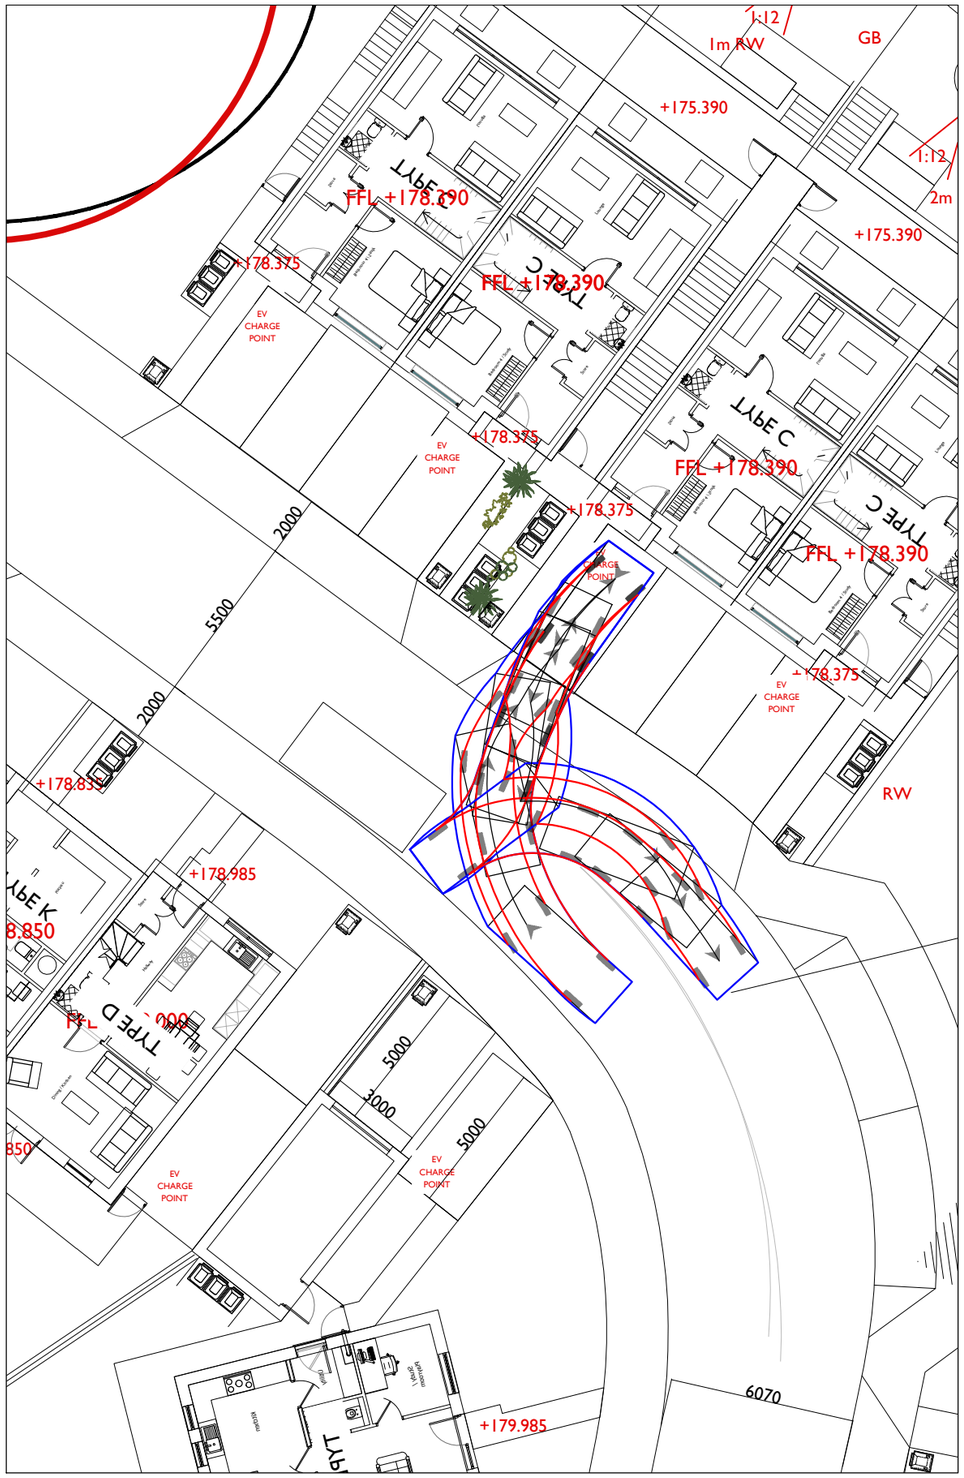

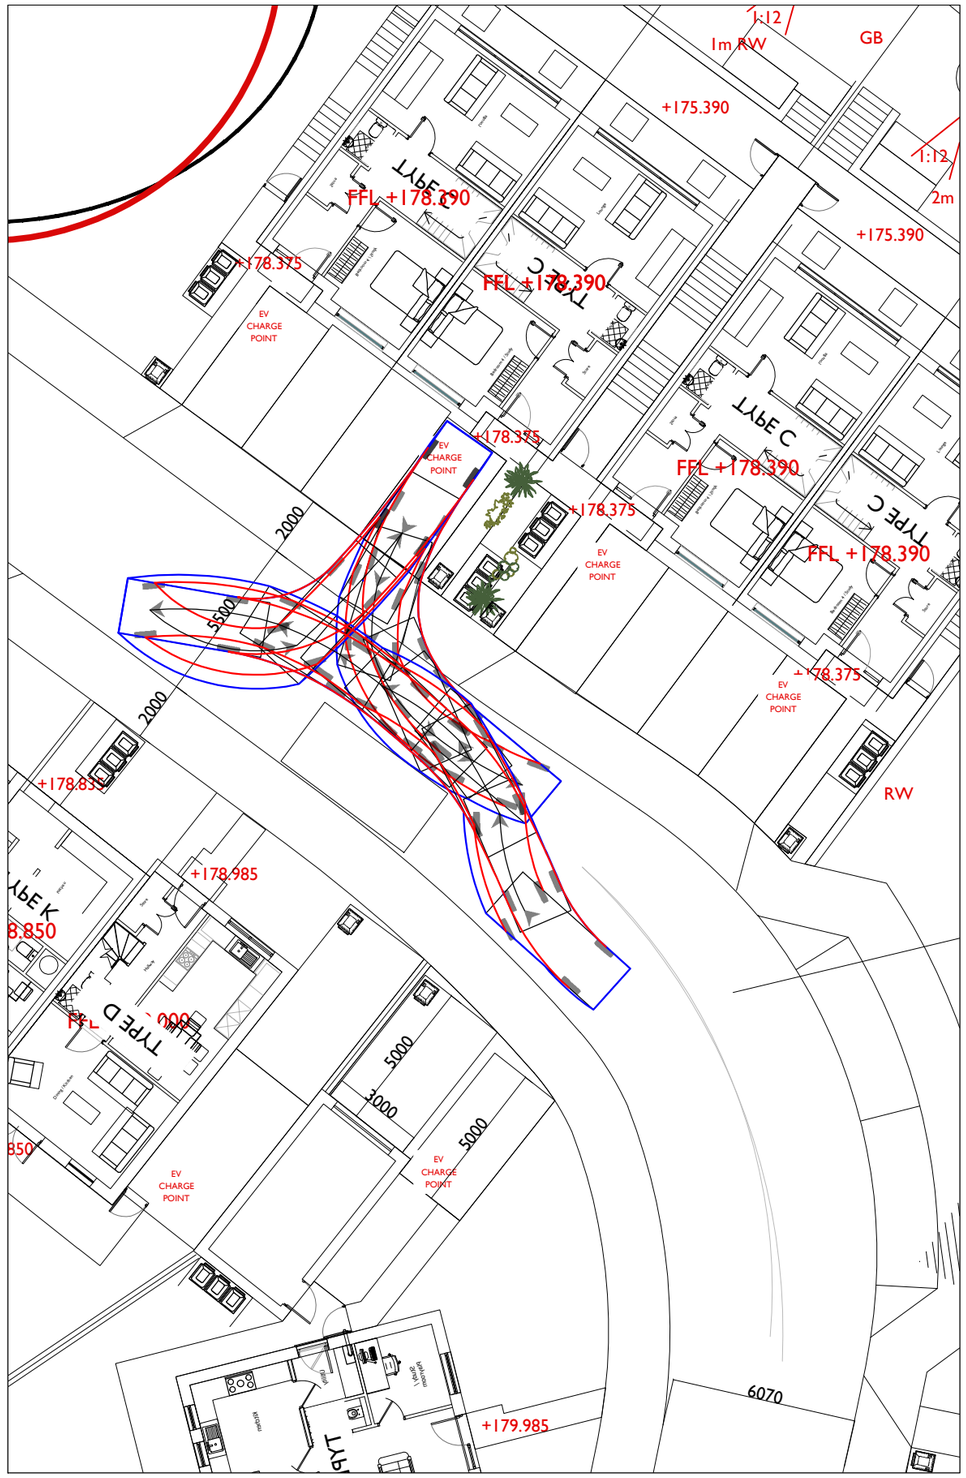

N

VEHICLE DIMENSIONS

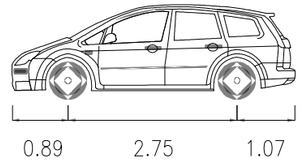

ESTATE CAR

LENGTH: 4.71 m
MAX WIDTH: 1.80 m
LOCK TO LOCK TIME: 4.0 s
MAX STEERING ANGLE: 32.22°
TURN RADIUS (CURB TO CURB): 5.95 m
TURN RADIUS (WALL TO WALL): 6.41 m

REV.	AMENDMENTS	DATE
A	POST RSA LAYOUT AMENDS	15/03

VIASOLUTIONS
THE OLD COACH HOUSE
1 CAMPBELL STREET
PUDSEY
LS28 6DP
tel: 0113 3453957
email: highwaymen@viasolutions.co.uk

PROPOSED RESIDENTIAL DEVELOPMENT

CUMBERWORTH LANE, DENBY DALE

SWEPT PATH ANALYSIS

SCALE: 1:200 @A3

DATE: FEBRUARY 2024

DRAWING NO: 2111512

STATUS: – REVISION: A

NOTES

1. THIS DRAWING SHOWS THE PRELIMINARY LAYOUT ONLY (NOT TO BE USED FOR CONSTRUCTION) AND IS SUBJECT TO DETAILED DESIGN, FULL CDM COMPLIANCE, STATUTORY UNDERTAKERS SEARCH/DIVERSION REQUIREMENTS, HIGHWAY DRAINAGE PROVISION, LAND OWNERSHIP AND LOCAL AUTHORITY APPROVAL.

2. ORDNANCE SURVEY (C) CROWN COPYRIGHT 2023. ALL RIGHTS RESERVED. LICENCE NUMBER 1000224323