Suitability Code:
A3
For Planning

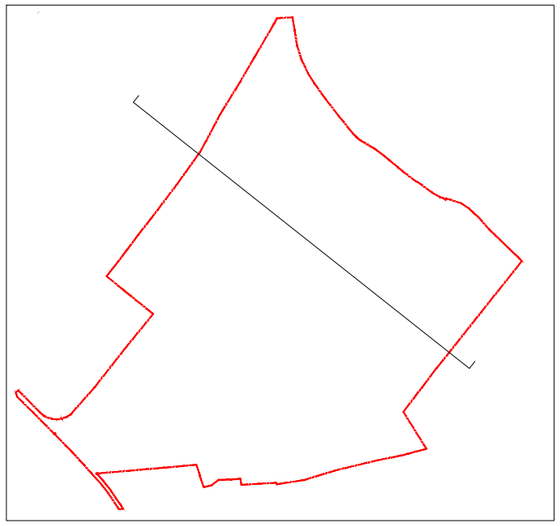

SITE PLAN
1:2500

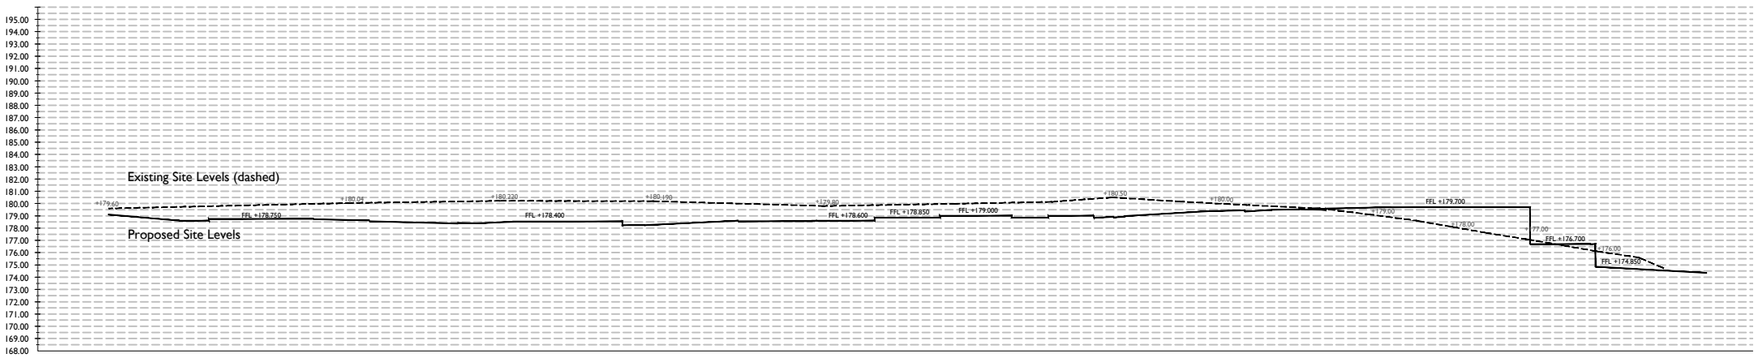

SITE SECTION
1:500

REV	COMMENT	DATE	DR	CH
P01	DRAWING ISSUE	07.06.24	SM	MH

THIS DESIGN IS COPYRIGHT ©

BREWSTER BYE ARCHITECTS
5 NORTH HILL ROAD, LEEDS, HEADINGLEY, LS6 2EN
T: 0113 2754000
info@brewsterbye.co.uk www.brewsterbye.co.uk

CLIENT

urban

JOB TITLE

RESIDNETIAL DEVELOPMENT
CLIFFE HILL, DENBY DALE

SITE SECTIONS

Drawn: SM
Scale: 1:500 @ A3
Date: JUNE 24
Checked: MH

DWG NO: 57116-BBA-02 ZZZ-DR-A-0262
REV: P01