
Suitability Code:

A3

For planning

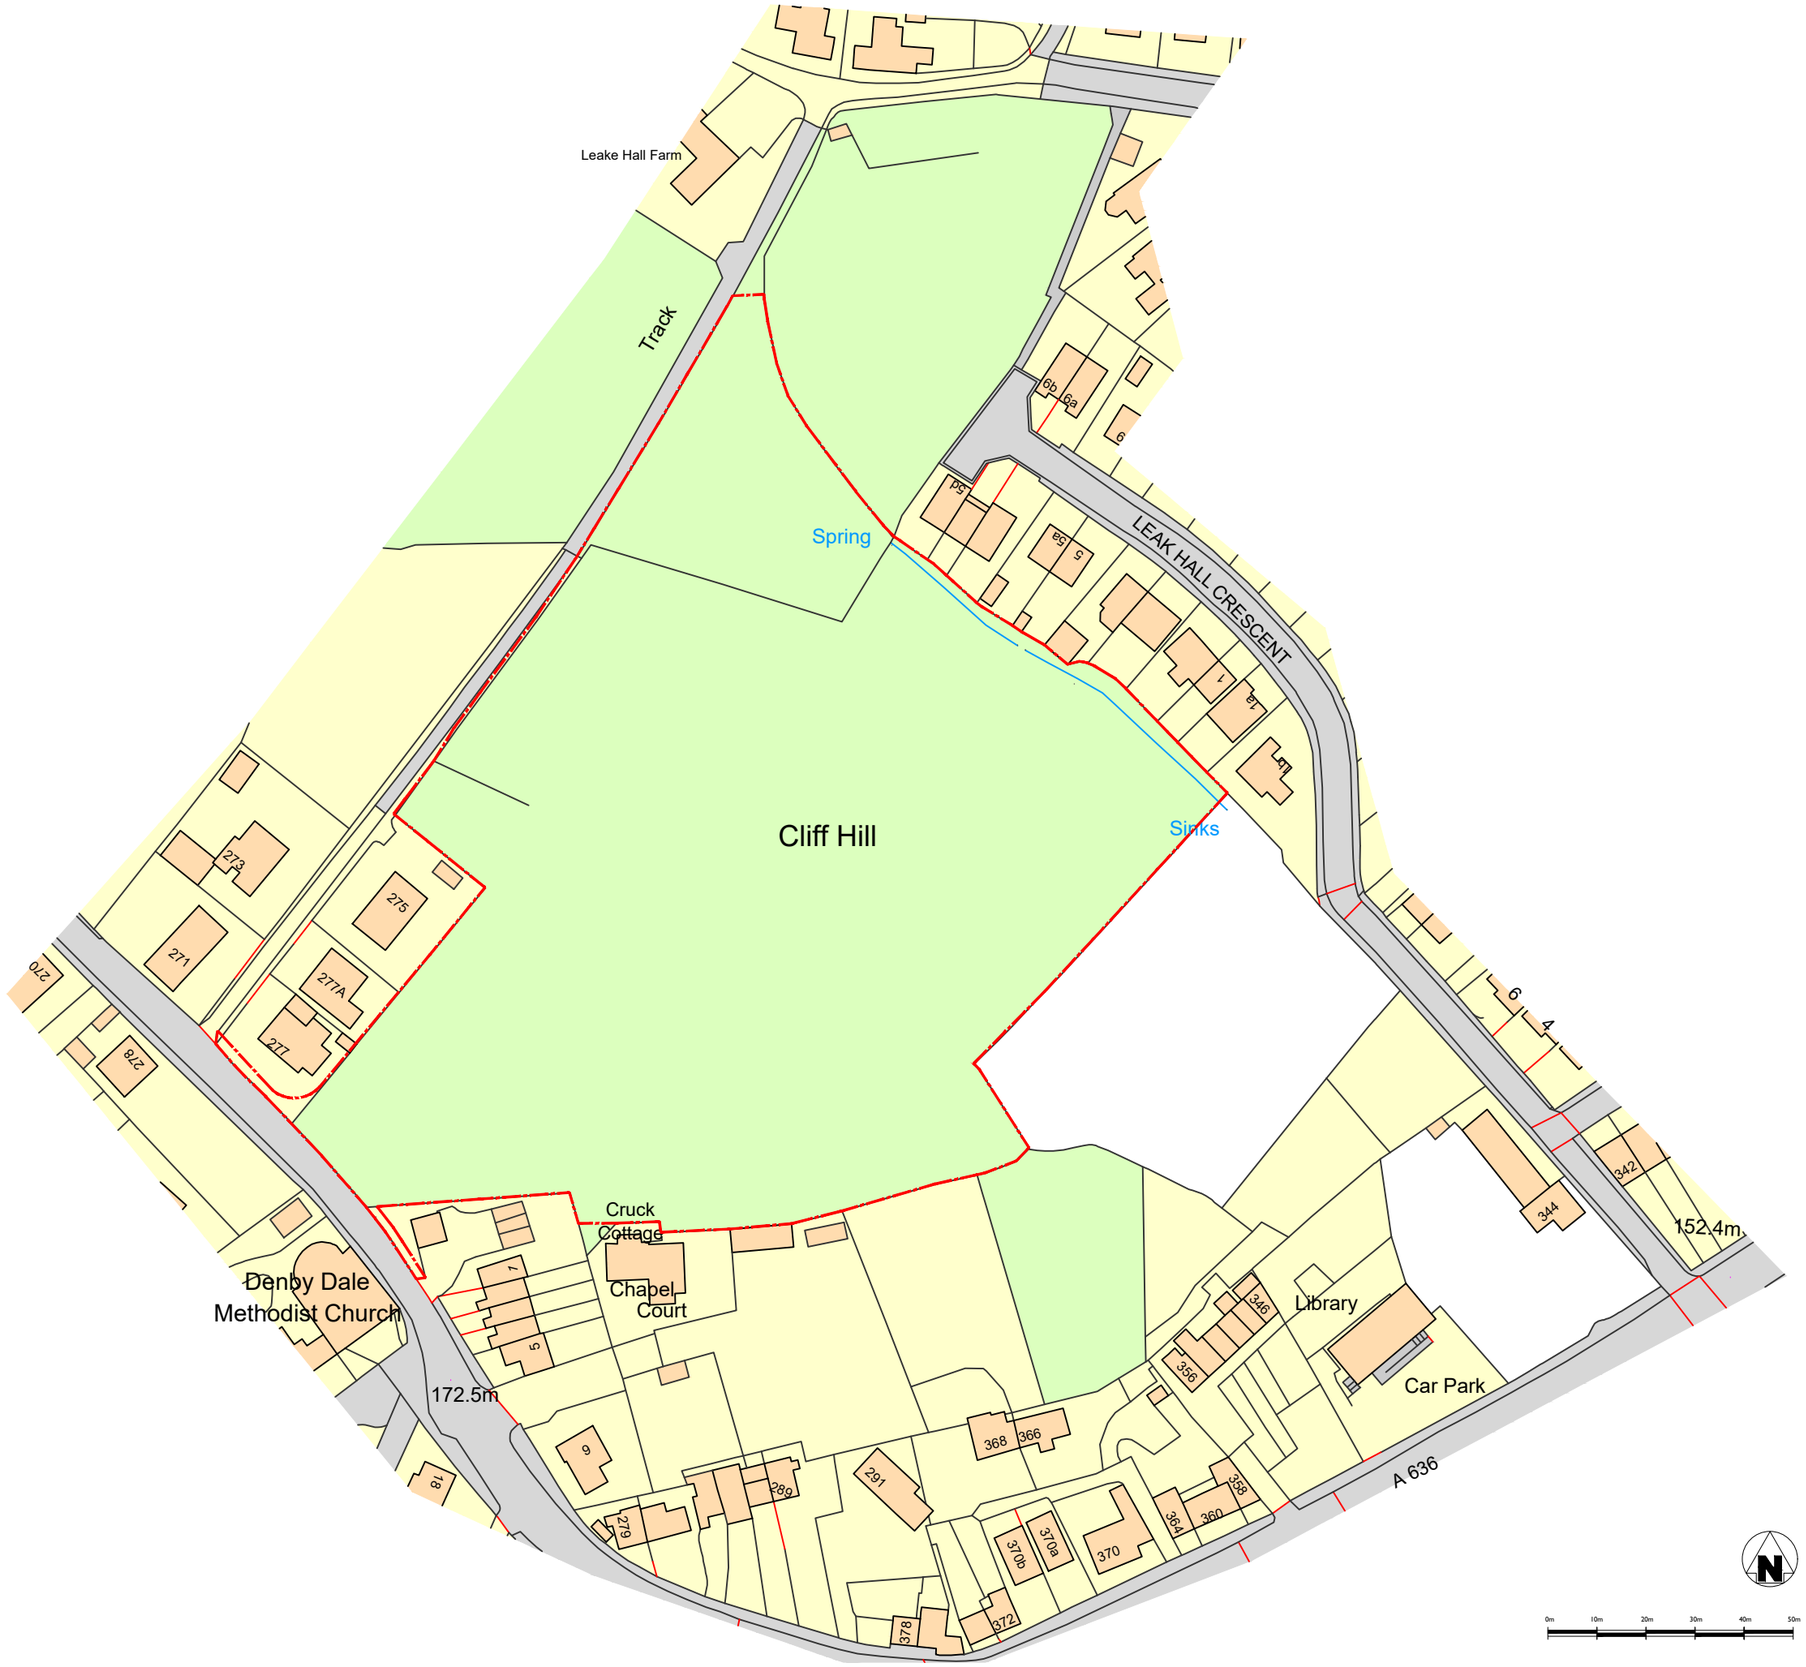

P03	RED LINE AMENDMENT	30.08.23	TC	MH
P02	RED LINE AMENDMENT	11.08.23	TC	MH
P01	DRAWING ISSUE	17.07.23	TC	MH
REV	COMMENT	DATE	DR	CH

THIS DESIGN IS COPYRIGHT ©

BBA
BREWSTER BYE ARCHITECTS

5 NORTH HILL ROAD, LEEDS, HEADINGLEY, LS6 2EN
T: 0113 2754000
info@brewsterbye.co.uk www.brewsterbye.co.uk

CLIENT

JOB TITLE

RESIDENTAL DEVELOPMENT

DENBY DALE

LOCATION PLAN

Drawn: TC Scale: 1:1250 @ A3

Date: JULY 23 Checked: MH

DWG NO	REV:
57116-BBA-09-Z00-DR-A-0202	P03