Status: A3
FOR PLANNING

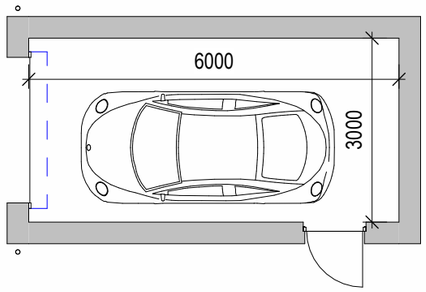

GROUND FLOOR GA PLAN

1 : 100

FRONT ELEVATION

1 : 100

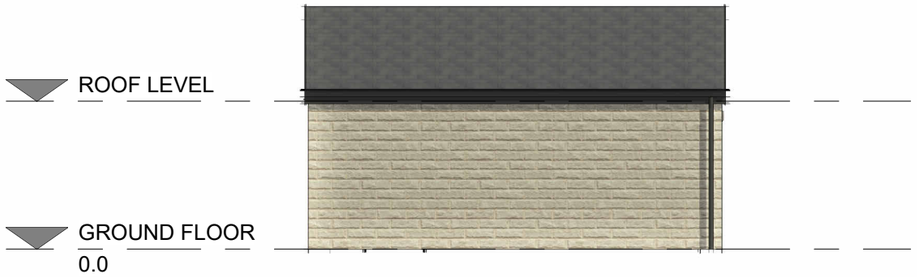

SIDE ELAVATION

1 : 100

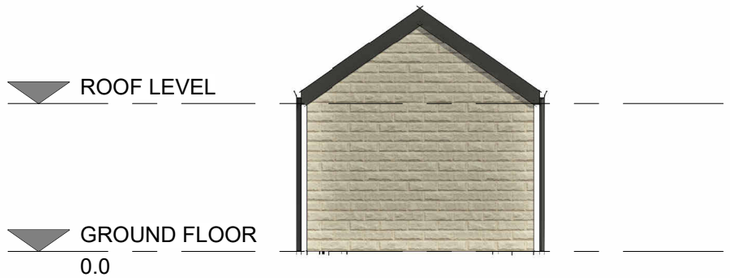

REAR ELEVATION

1 : 100

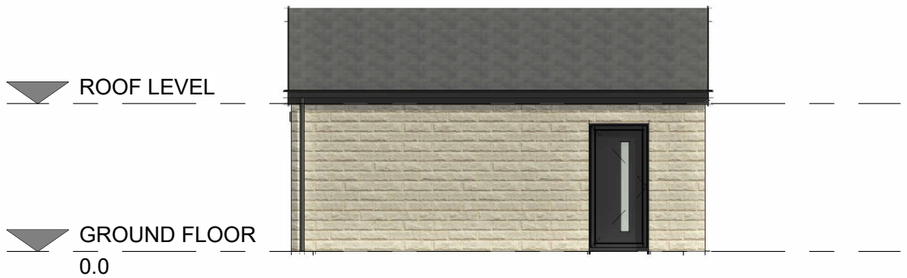

SIDE ELEVATION

1 : 100

REV	COMMENT	DATE	DR	CH
P02	DRAWING SHEET UPDATED	13/07/23	MT	
P01	DRAWING ISSUE	22/11/22	TC	MH

THIS DESIGN IS COPYRIGHT ©

BREWSTER BYE ARCHITECTS
5 NORTH HILL ROAD, LEEDS, HEADINGLEY, LS6 2EN
T: 0113 275 4000
info@brewsterbye.co.uk www.brewsterbye.co.uk

CLIENT

urban

JOB TITLE

RESIDENTIAL DEVELOPMENT

DENBY DALE

SINGLE GARAGE

Drawn: TC
Scale: 1 : 100@A3
Date: 22/11/22
Checked: MH

DWG NO: 57116 - BBA - 02 - ZXX - DR - A - 0230
REV: P02