Status:
A3
FOR PLANNING

FRONT ELEVATION
1 : 100

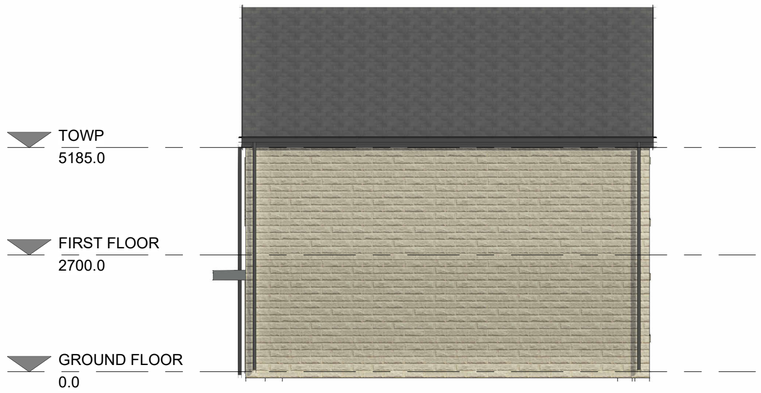

RIGHT SIDE ELEVATION
1 : 100

REAR ELEVATION
1 : 100

LEFT SIDE ELEVATION
1 : 100

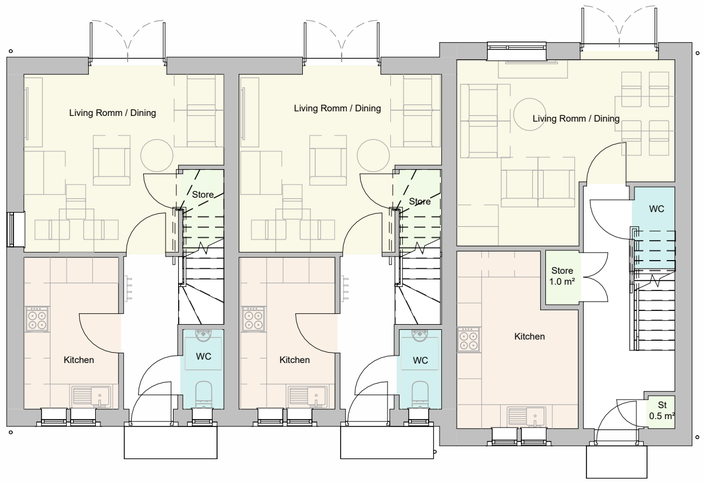

GROUND FLOOR
1 : 100

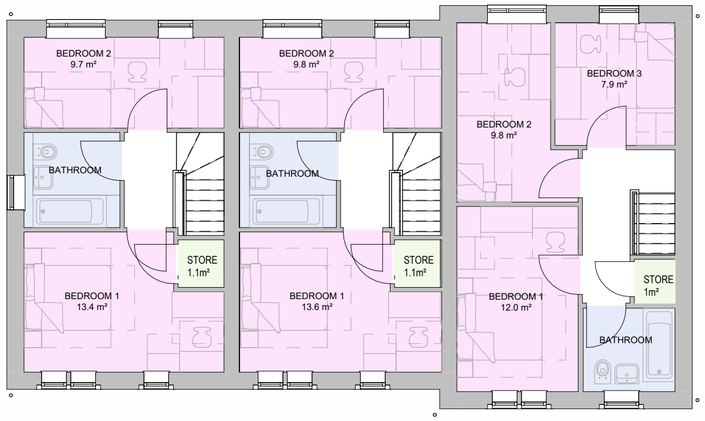

FIRST FLOOR
1 : 100

REV	COMMENT	DATE	DR	CH
P03	Minor amendment to block	13/07/23	TC	MH
P02	Drawing sheet updated. External walls amended to current regs	12/07/23	TC	MH
P01	Drawing issue	25/05/22	TC	MH

THIS DESIGN IS COPYRIGHT ©

BREWSTER BYE ARCHITECTS
5 NORTH HILL ROAD, LEEDS, HEADINGLEY, LS6 2EN
T: 0113 275 4000
info@brewsterbye.co.uk www.brewsterbye.co.uk

CLIENT
urban

JOB TITLE
Resdiential development

Denby Dale

BLOCK TYPE BAA

Drawn: TC Scale: 1 : 100@A2
Date: 04/20/22 Checked: HC

DWG NO: 57116 - BBA - 03 - BAAZZ - DR - A - 0212
REV: P03