Suitability Code:
A3
For Planning

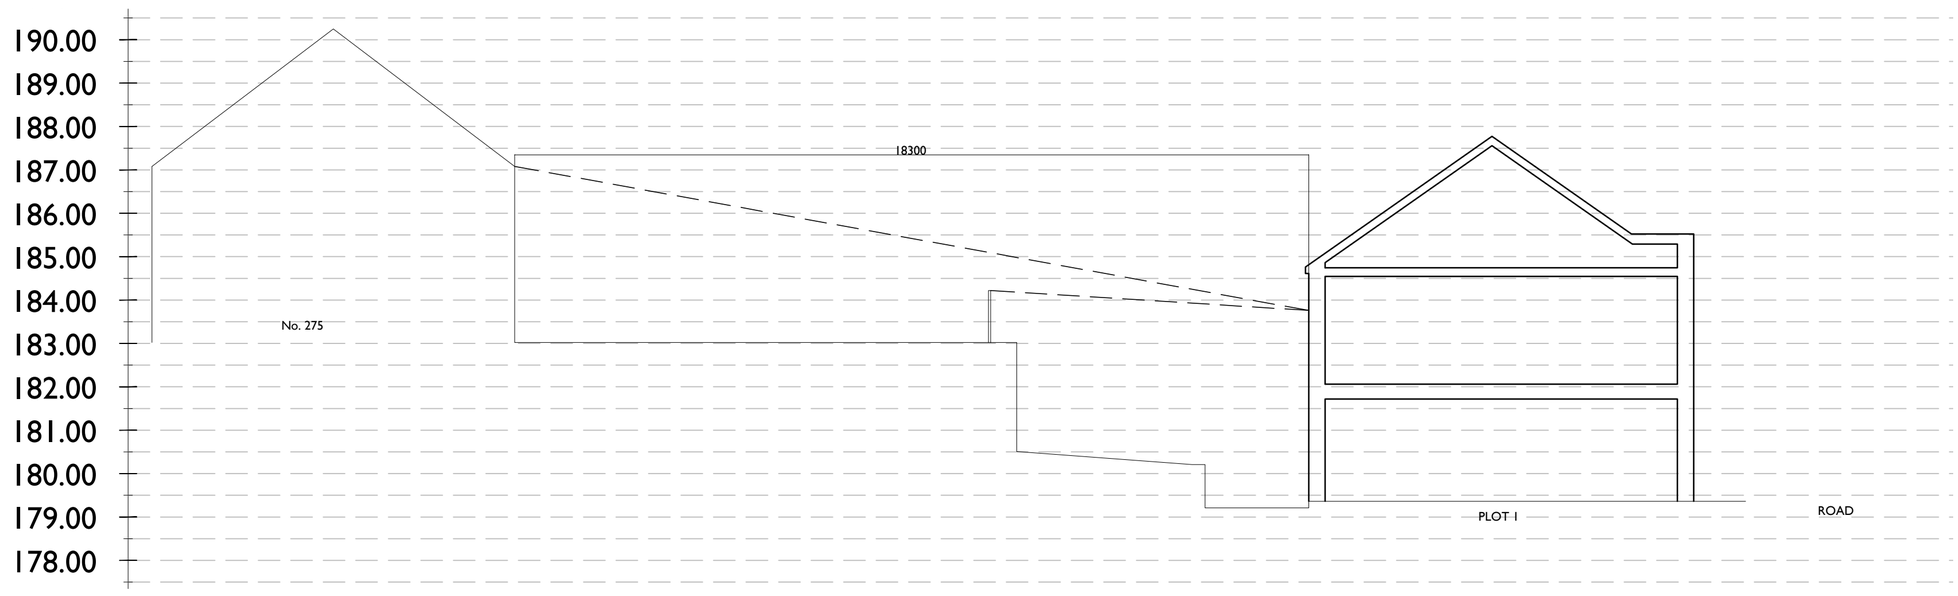

SECTION A

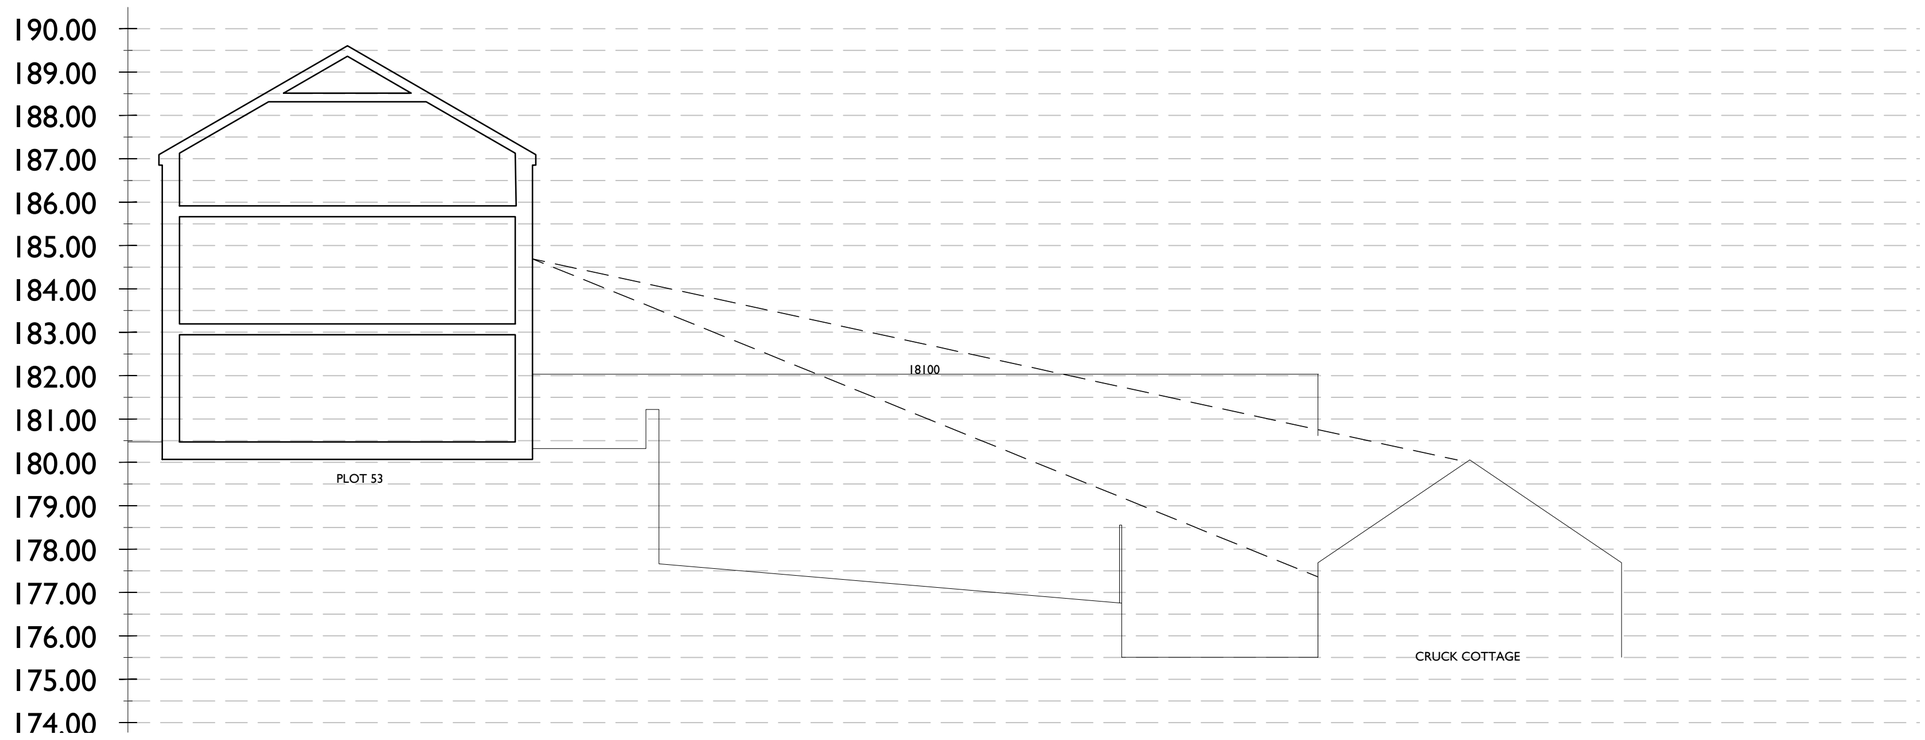

SECTION B

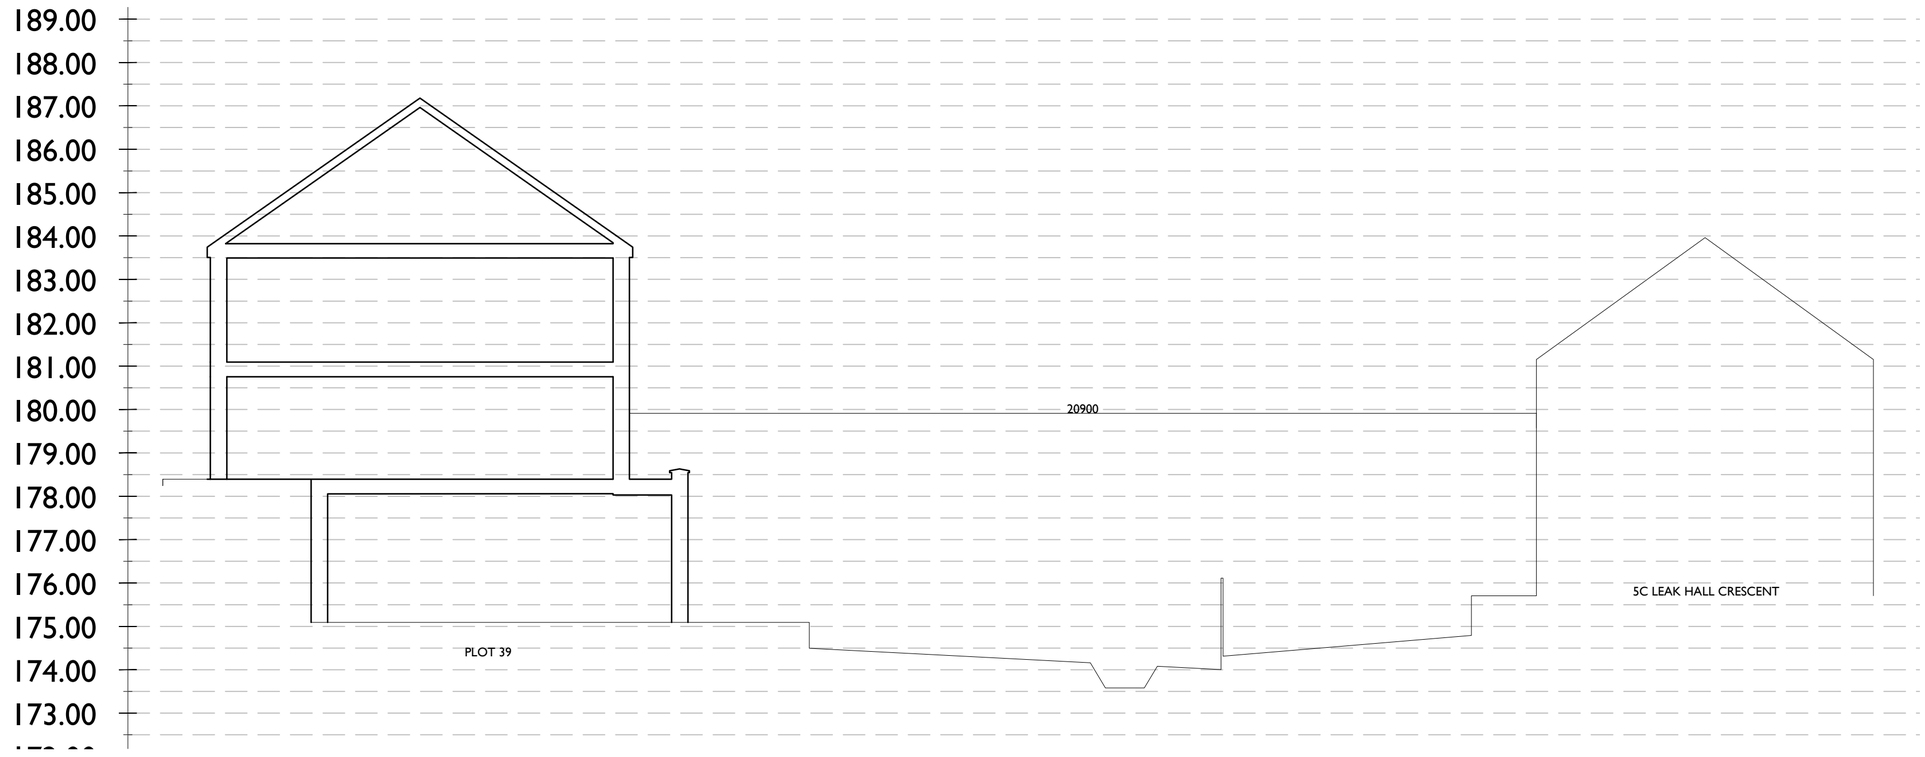

SECTION C

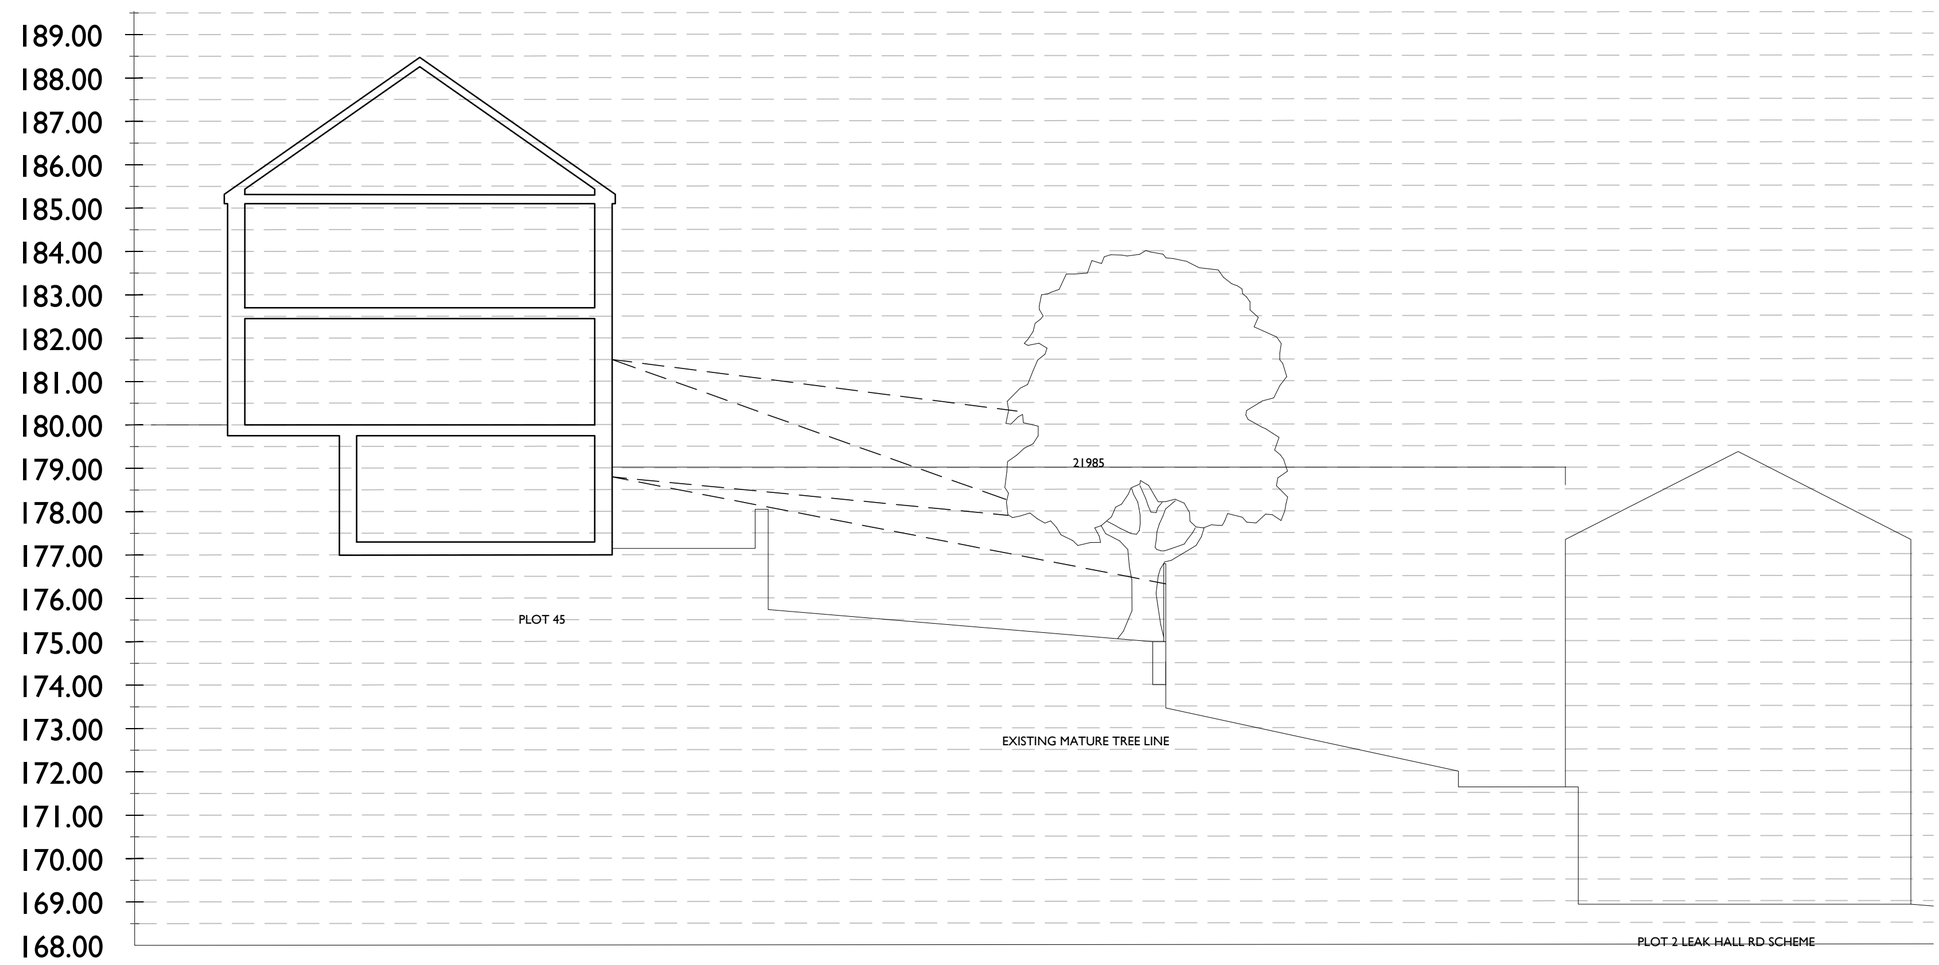

SECTION D

REV	COMMENT	DATE	DR	CH
P01	DRAWING ISSUE	12.07.22	TC	MH

THIS DESIGN IS COPYRIGHT ©

BREWSTER BYE ARCHITECTS
5 NORTH HILL ROAD, LEEDS, HEADINGLEY, LS6 2EN
T: 0113 2754000
info@brewsterbye.co.uk www.brewsterbye.co.uk

CLIENT

urban

JOB TITLE

RESIDENTIAL DEVELOPMENT
DENBY DALE

PROPOSED SEPERATION SECTIONS

Drawn: TC
Scale: 1:100 @ A1
Date: DEC 22
Checked: MH

DWG NO: 57116-BBA-02-ZZZ-DR-A-0255
REV: P01