

Suitability Code:

A3


For Planning

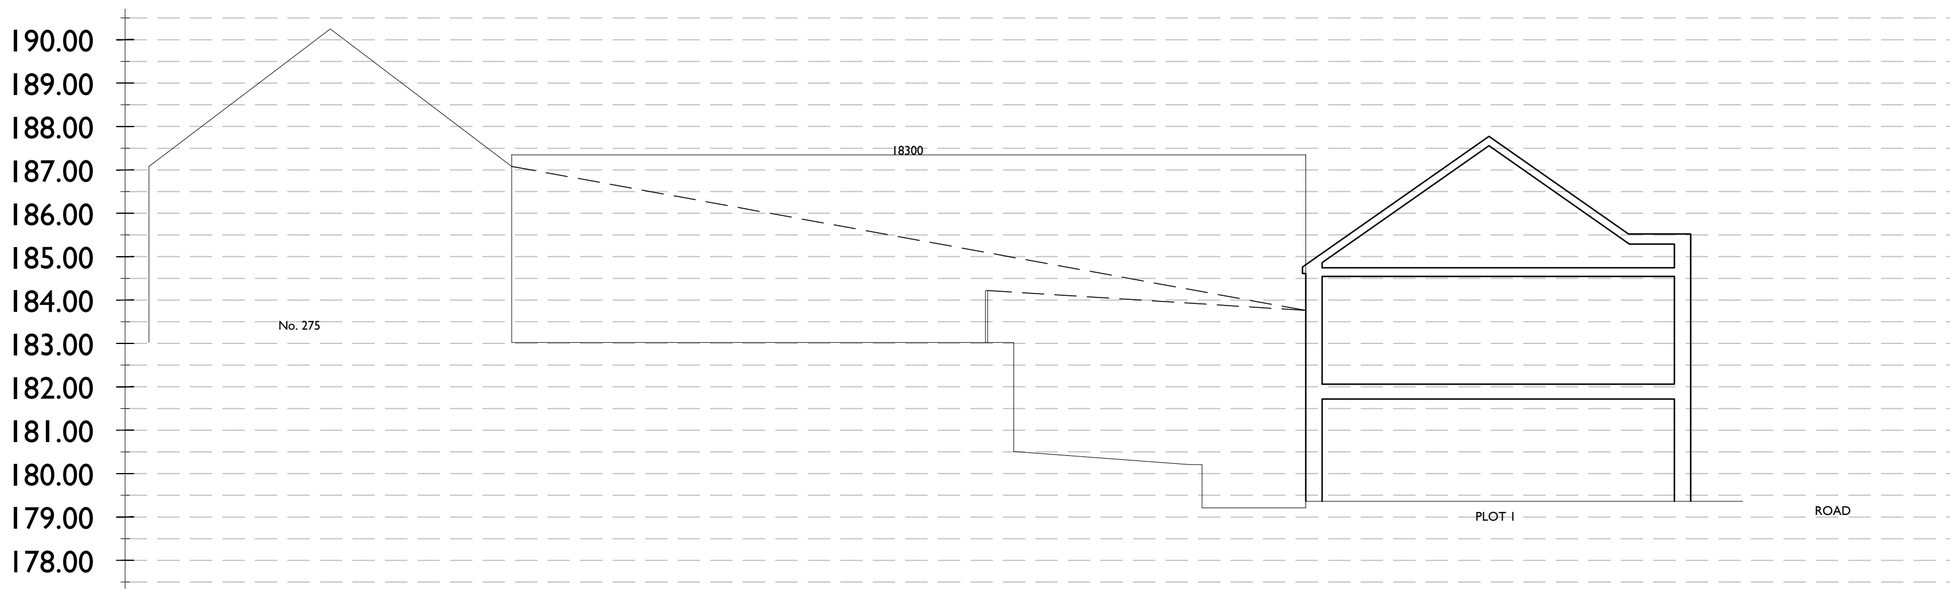


SECTION A

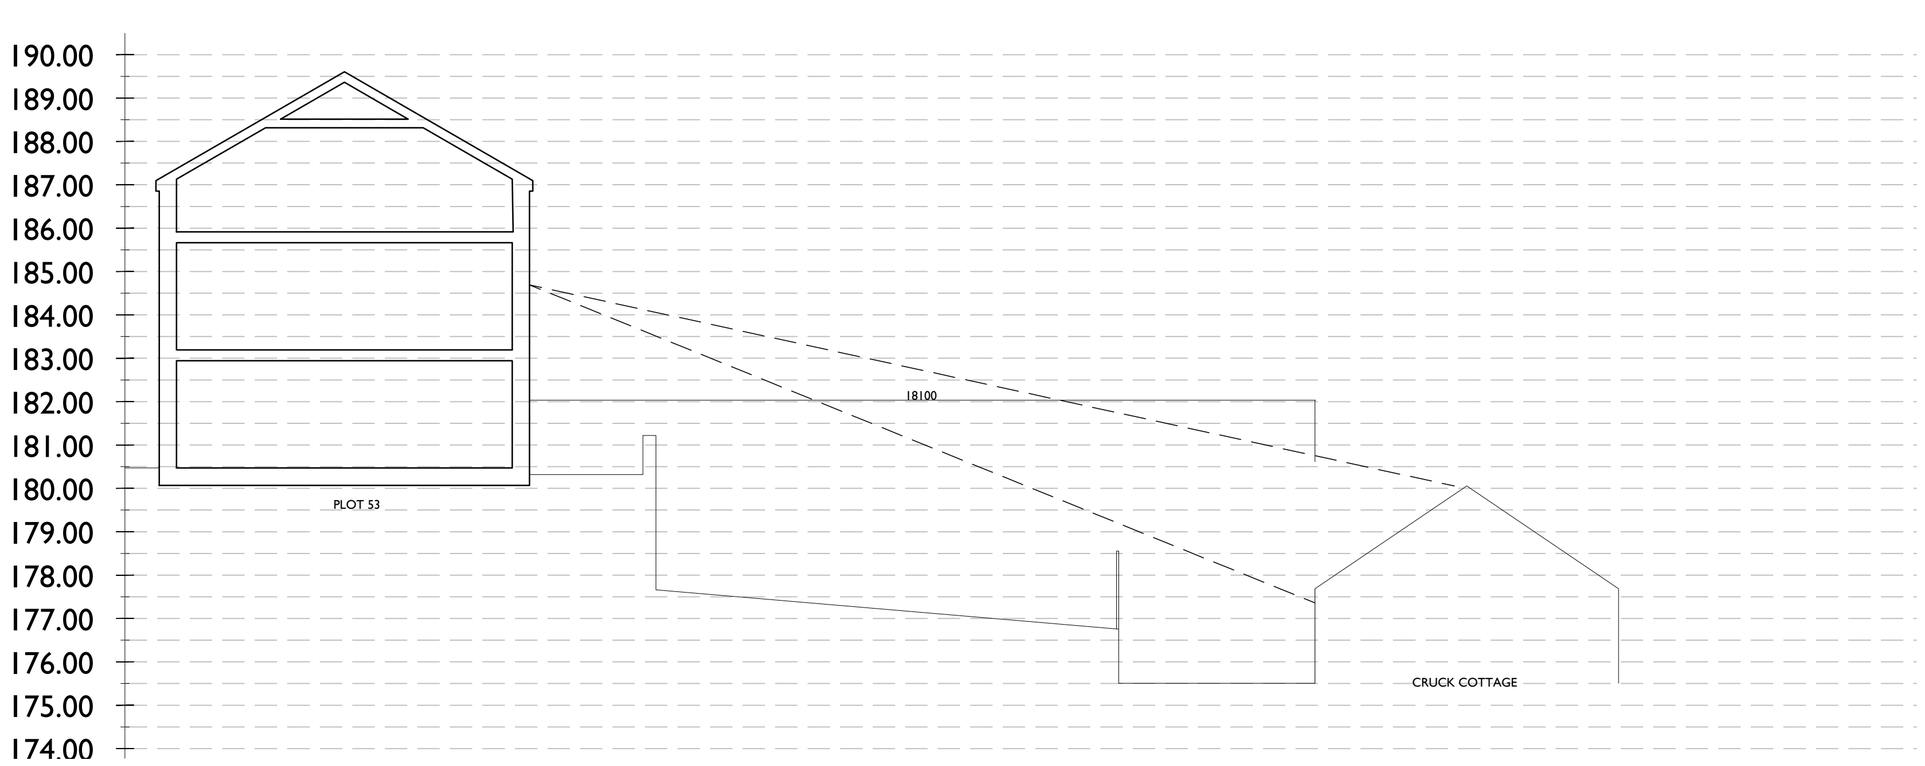

SECTION B

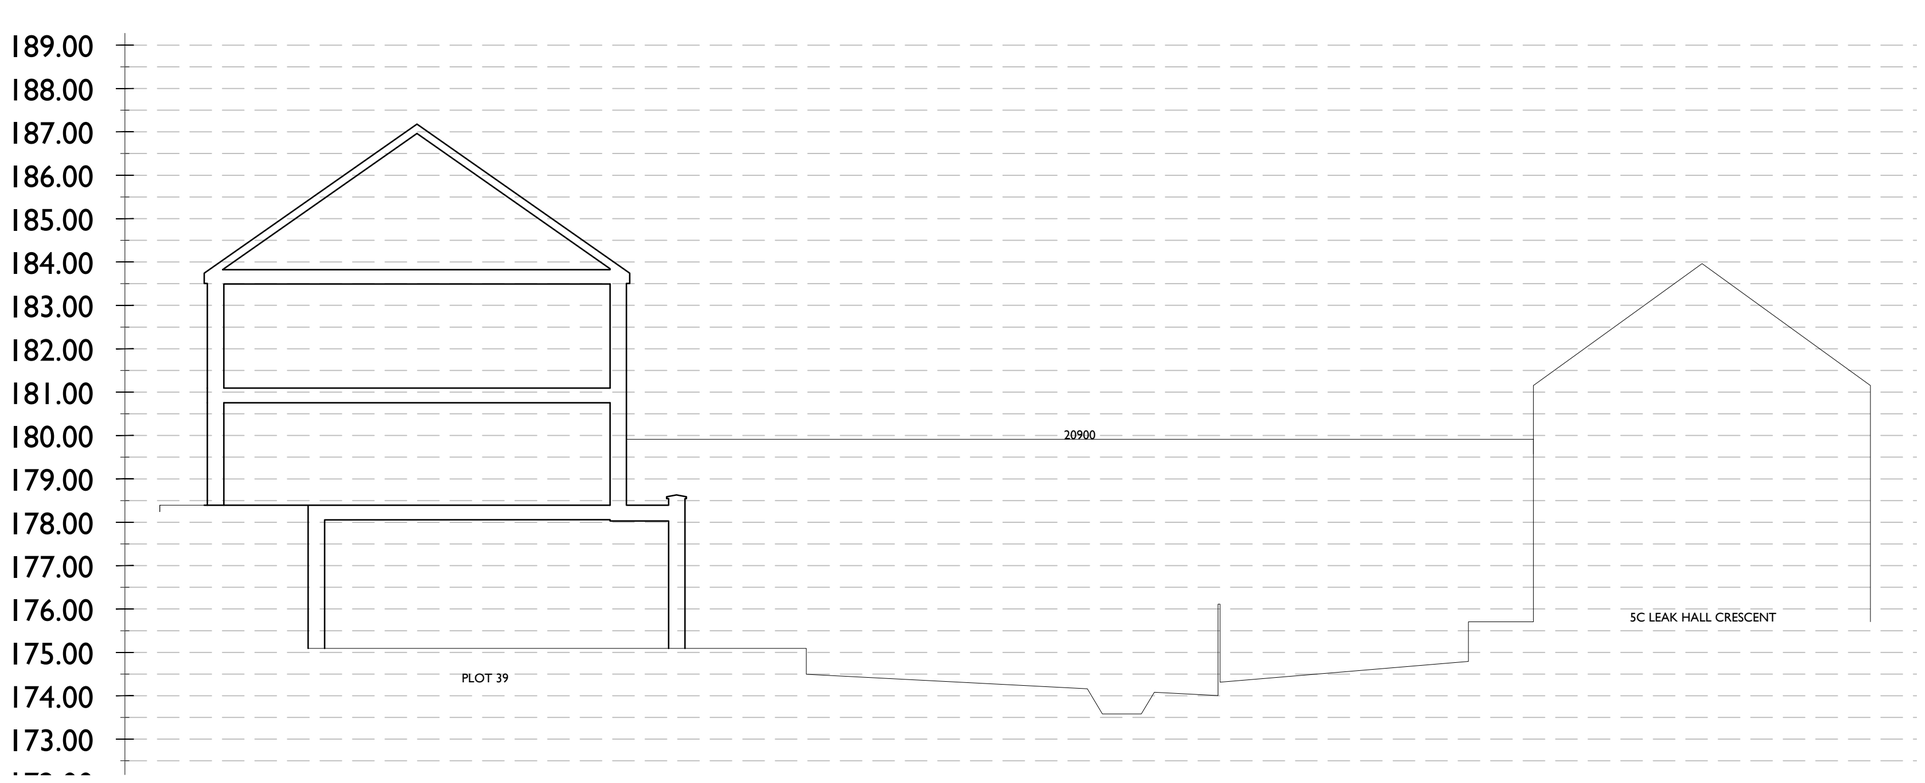

SECTION C

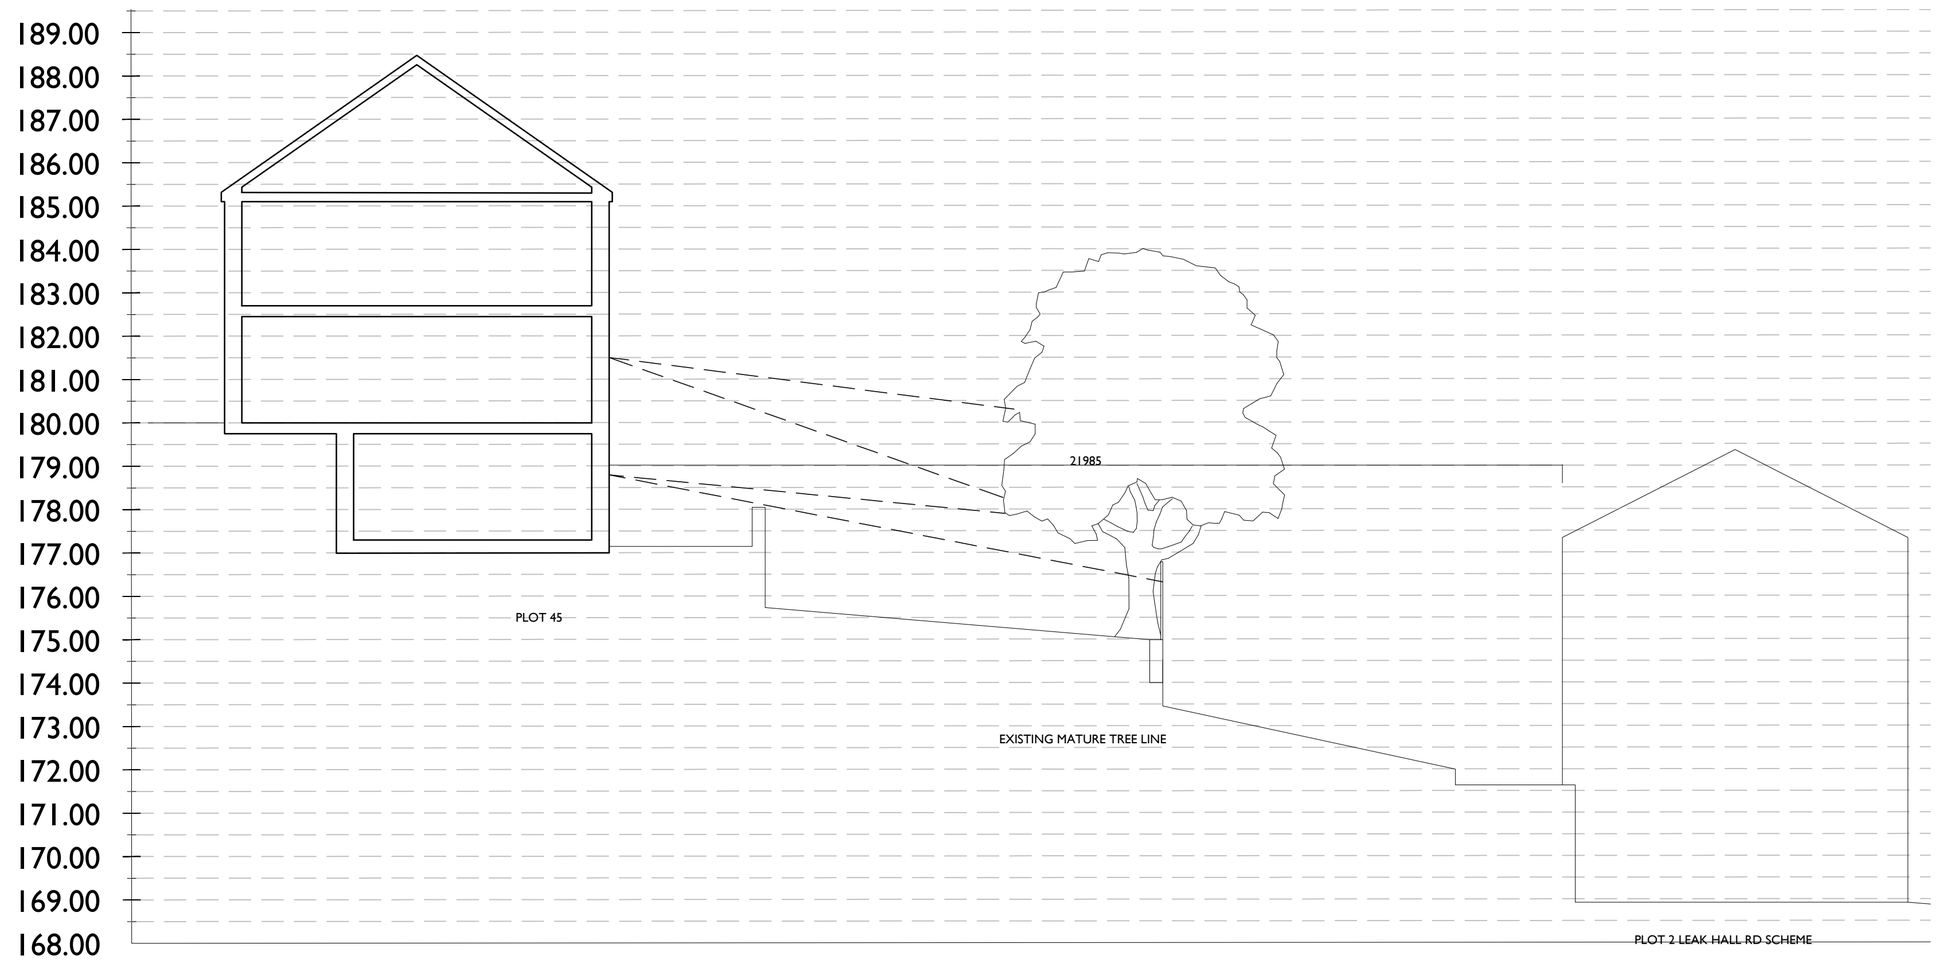

SECTION D

P01	DRAWING ISSUE	12.07.22	TC	MH
REV	COMMENT	DATE	DR	CH

THIS DESIGN IS COPYRIGHT ©

BBA
BREWSTER BYE ARCHITECTS
5 NORTH HILL ROAD, LEEDS, HEADINGLEY, LS6 2EN
T: 0113 2754000
info@brewsterbye.co.uk www.brewsterbye.co.uk

CLIENT

urban

JOB TITLE

RESIDENTIAL DEVELOPMENT

DENBY DALE

PROPOSED SEPERATION SECTIONS

Drawn: TC Scale: 1:100 @ A1

Date: DEC 22 Checked: MH

DWG NO 57116-BBA-02-ZZZ-DR-A-0255 REV: P01