

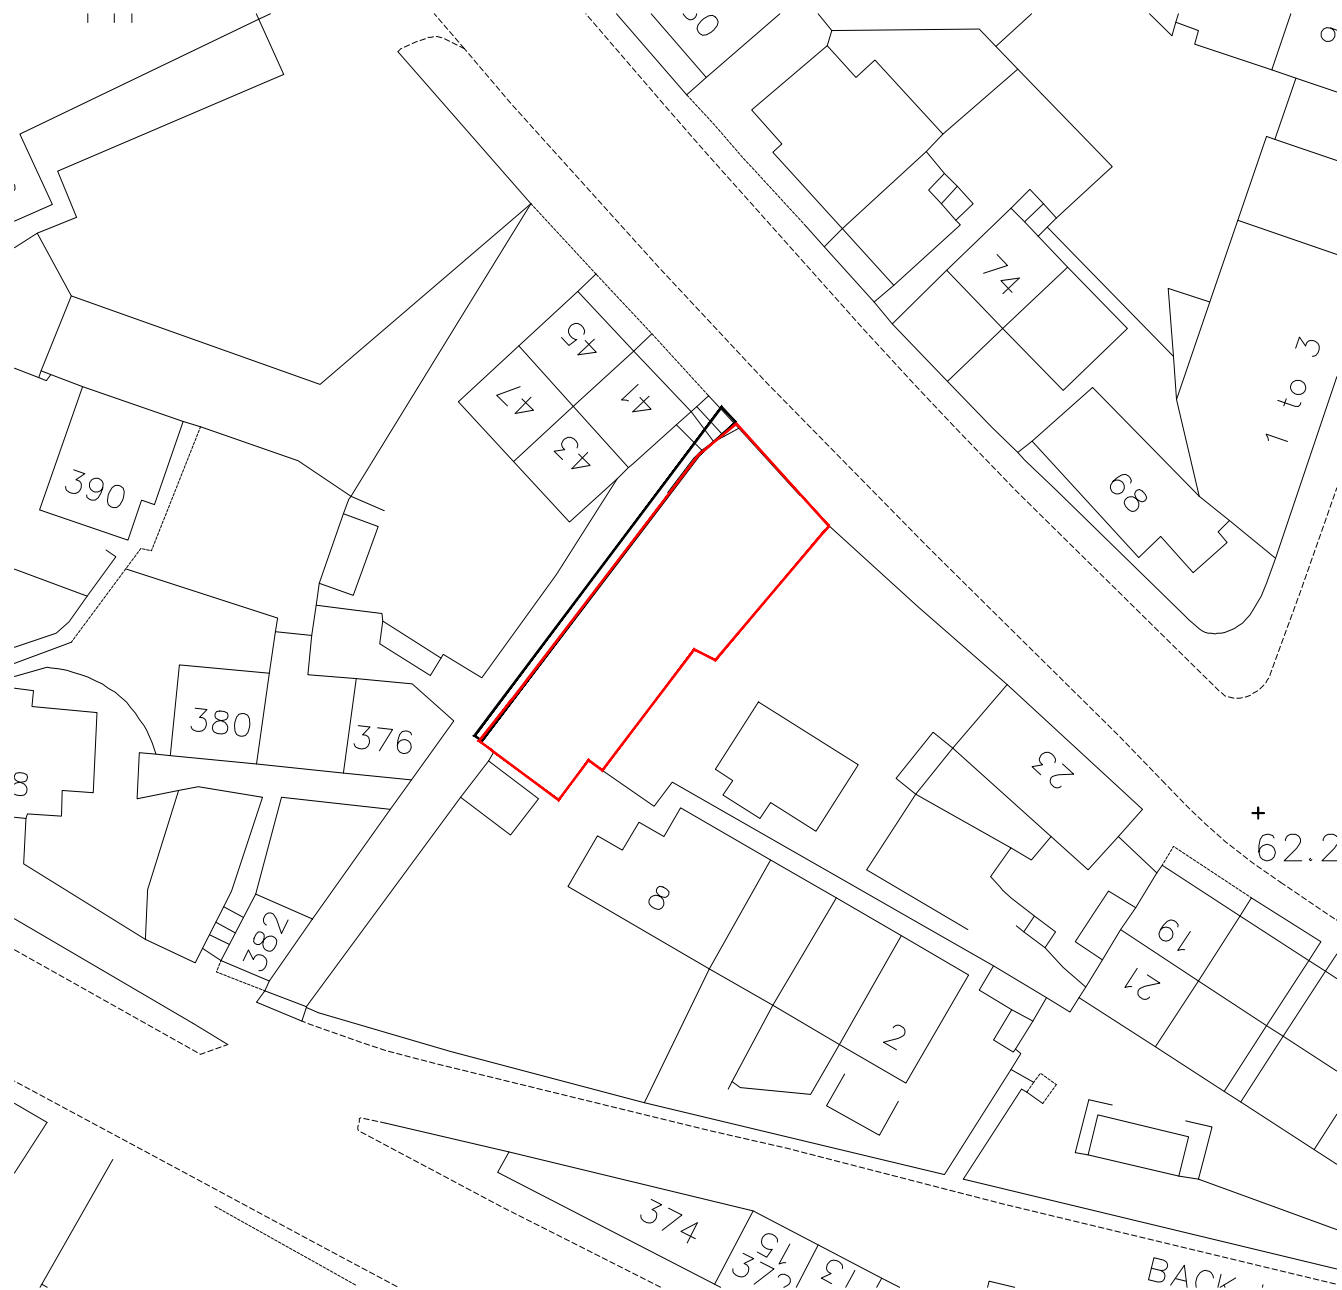


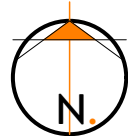

EXISTING BLOCK PLAN
1:500

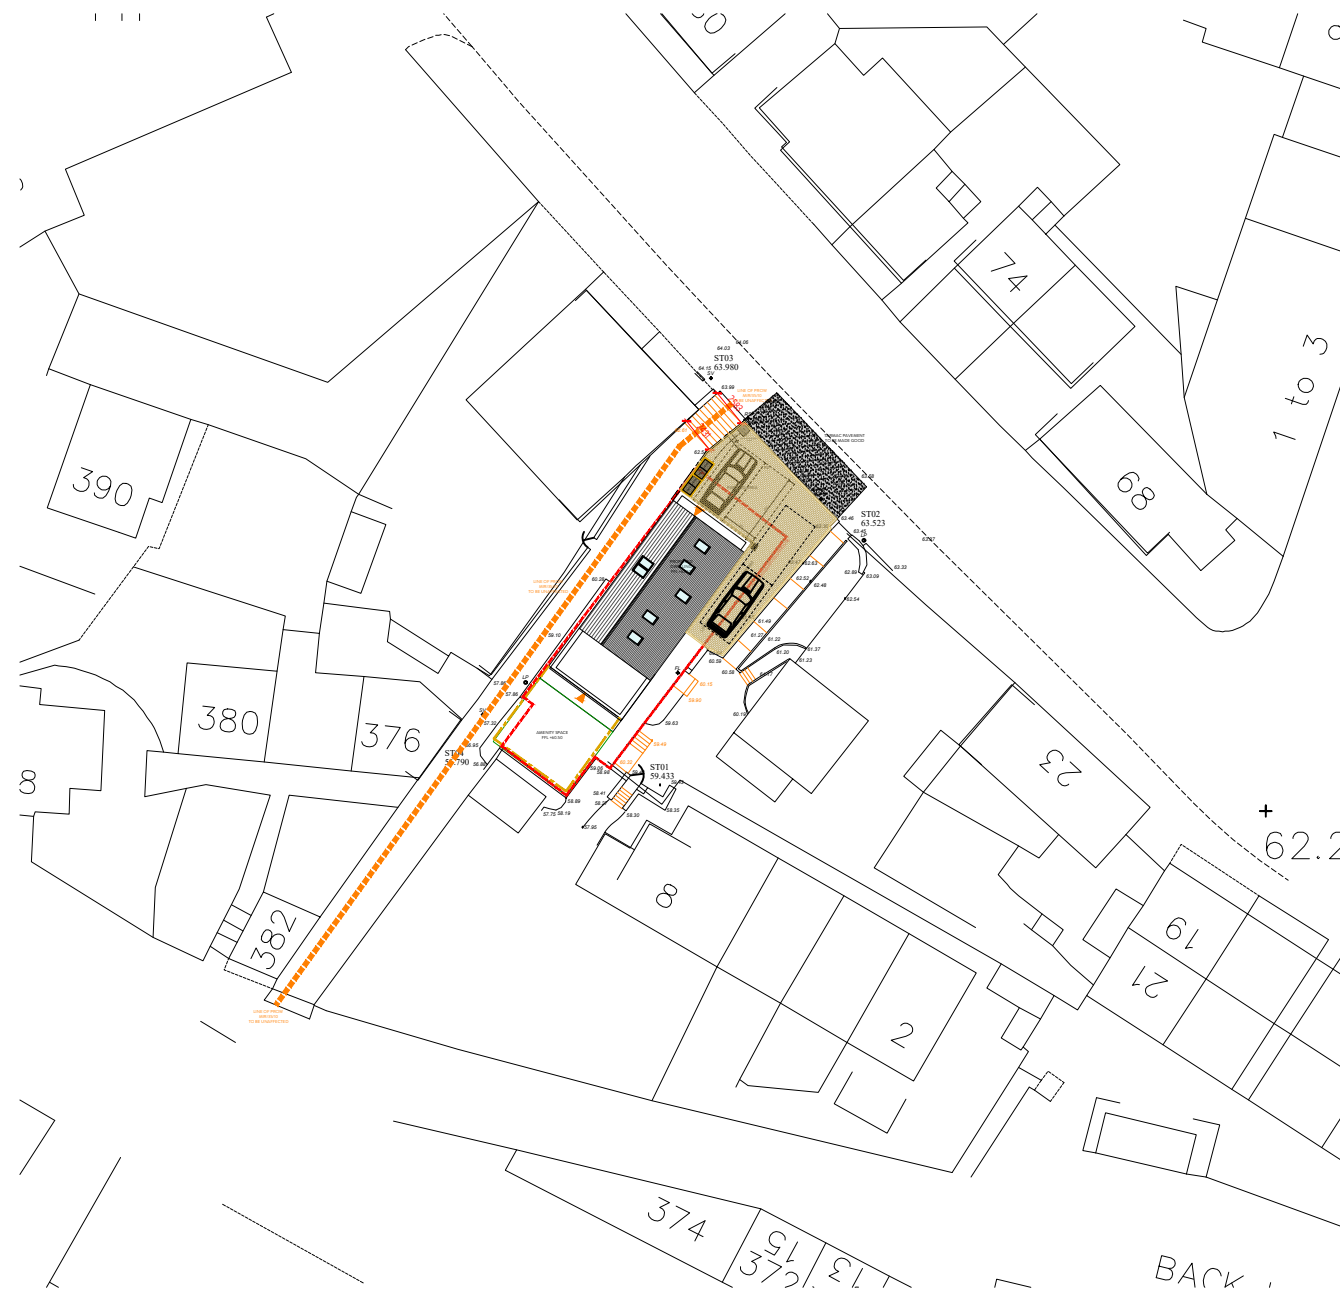

PROPOSED BLOCK PLAN
1:500

2021 NORTHERN DESIGN AWARDS FINALIST 2022 Best of Houzz Service BUILD 2021 Home Builder Awards BUILD Architecture Awards 2019	REVISION	DESCRIPTION	DATE	STATUS	PLANNING DRAWING	PROJECT TITLE STOCKSBANK ROAD			
					ORANGE DESIGN STUDIO. ARCHITECTURAL PRACTICE hello@orangedesignstudio.co.uk 59A, Huddersfield Road, Mirfield, WF14 8AA orangedesignstudio.co.uk 01924 650930 COPYRIGHT © ORANGE DESIGN STUDIO LIMITED	DRAWING TITLE BLOCK PLAN			
						SCALE 1:500	DRAWN CF	CHECKED JH	PROJECT REFERENCE ODS_24/932
						PAPER SIZE A3	DWG NUMBER (20)002	DATE 31/10/24	REVISION 1
						CLIENT JOE RAWLINS			