NOTE: ALL DIMENSIONS SHOWN ARE PROVISIONAL DIMENSIONS ONLY & SHOULD NOT BE READ AS EXACT MEASUREMENTS.
THESE MAY NEED TO BE ALTERED DUE TO SITE CONSTRAINTS/ INSPECTION
THE DRAWINGS AND DESIGN ARE THE COPYRIGHT OF YCP LTD & SHOULD NOT BE RE-PRODUCED WITHOUT PRIOR PERMISSION

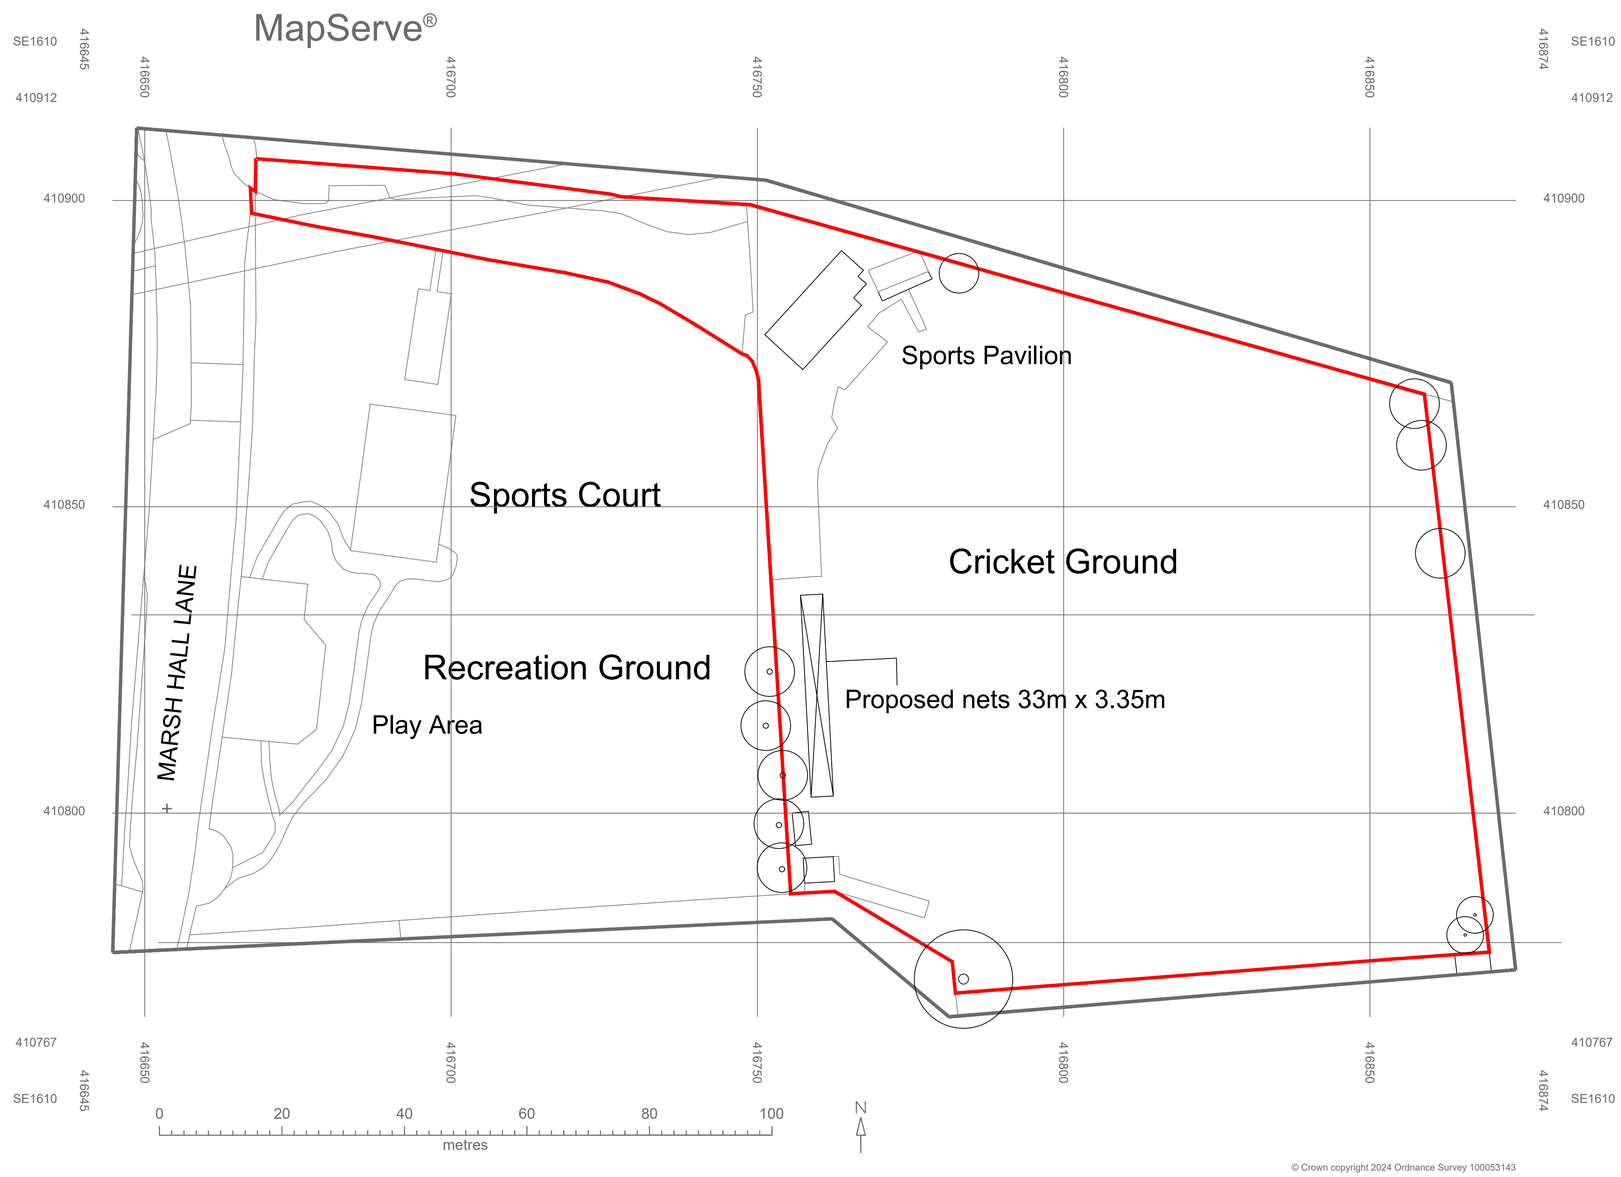

© Crown copyright 2024 Ordnance Survey 100053143

PROPOSED SITE PLAN 1:500

DRAWING DESCRIPTION
PROPOSED SITE PLAN

JOB TITLE
THURSTONLAND CRICKET CLUB
MARSH HALL LANE

CLIENT
THURSTONLAND CRICKET CLUB

DRAWN BY	SCALE 1:100, 1:500 @ A1
DATE JUNE 2024	DRAWING NO. 2043- 00-02
CHECKED	REVISION -

L'Arche Developments (Yorkshire) Ltd
Unit 1 Bridge Mills
The Old Brickworks
HD4 6UJ
mail@larchedevelopments.co.uk
Company Reg: 8165594 VAT Reg: 145536355
Claire Parker-Hugill 07787226469 & Emma Hanks 07778724443