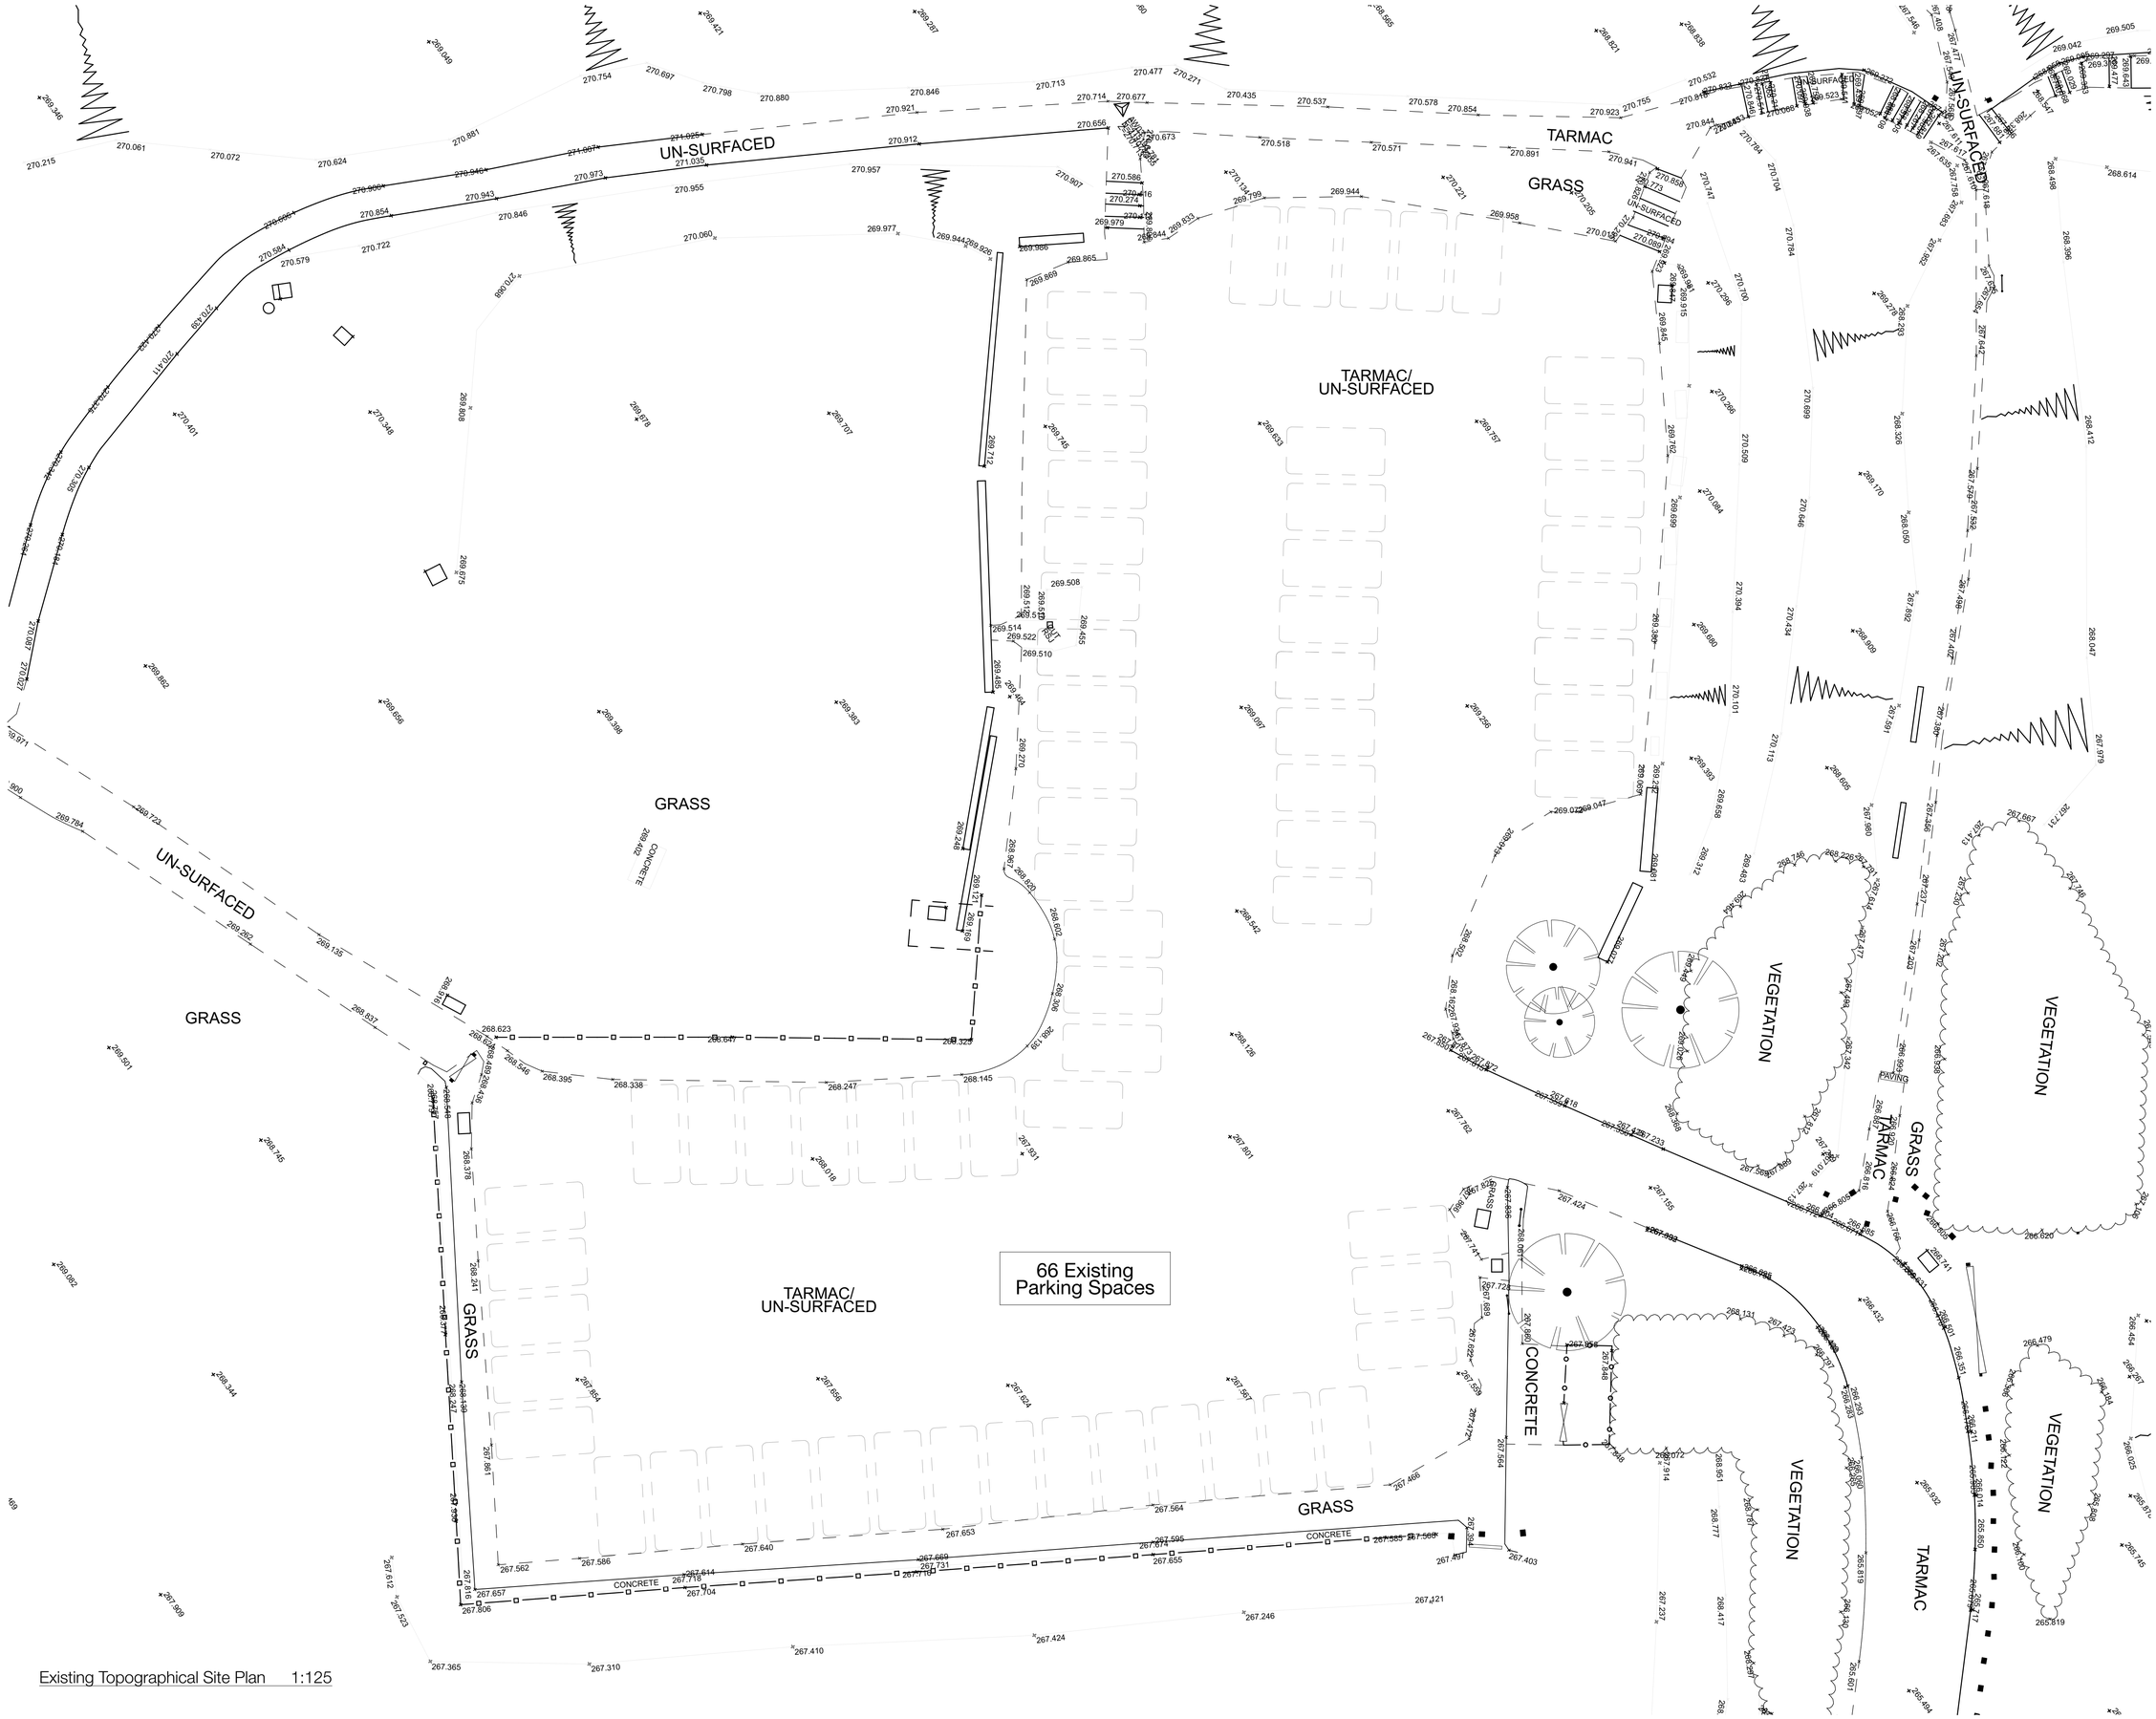

Existing Topographical Site Plan 1:125

Notes

Do not scale from drawing, use figured dimensions only.

All dimensions must be checked and verified on site prior to commencement of work and architect to be notified of any discrepancies.

This drawing is intended to permit overall scheme proposals only and cannot be used for construction purposes without further information.

Rev		Drawn	Checked	Date

Job Title
Castle Hill Visitor Centre,
Huddersfield

Client
The Thandi Partnership

Status: Planning
Company: AD

Drawing: Existing Site Plan
Scale @ A1: 1:125

Date: September 2023
Drawn: 1st Horizon
Checked:

Drawing No.: 3287 (0-) 21
Revision: •

ONE17
ARCHITECTS & INTERIOR DESIGNERS
The Dyehouse, Armitage Bridge
Huddersfield, West Yorkshire HD4 7PD
T 01484 668 000 F 01484 668 001
E solutions@one17design.com
ONE17DESIGN.COM