Notes

Do not scale from drawing, use figured dimensions only.

All dimensions must be checked and verified on site prior to commencement of work and architect to be notified of any discrepancies.

This drawing is intended to permit overall scheme proposals only and cannot be used for construction purposes without further information.

Rev		Drawn	Checked	Date

Ordnance Survey ®

OS Sitemap ®

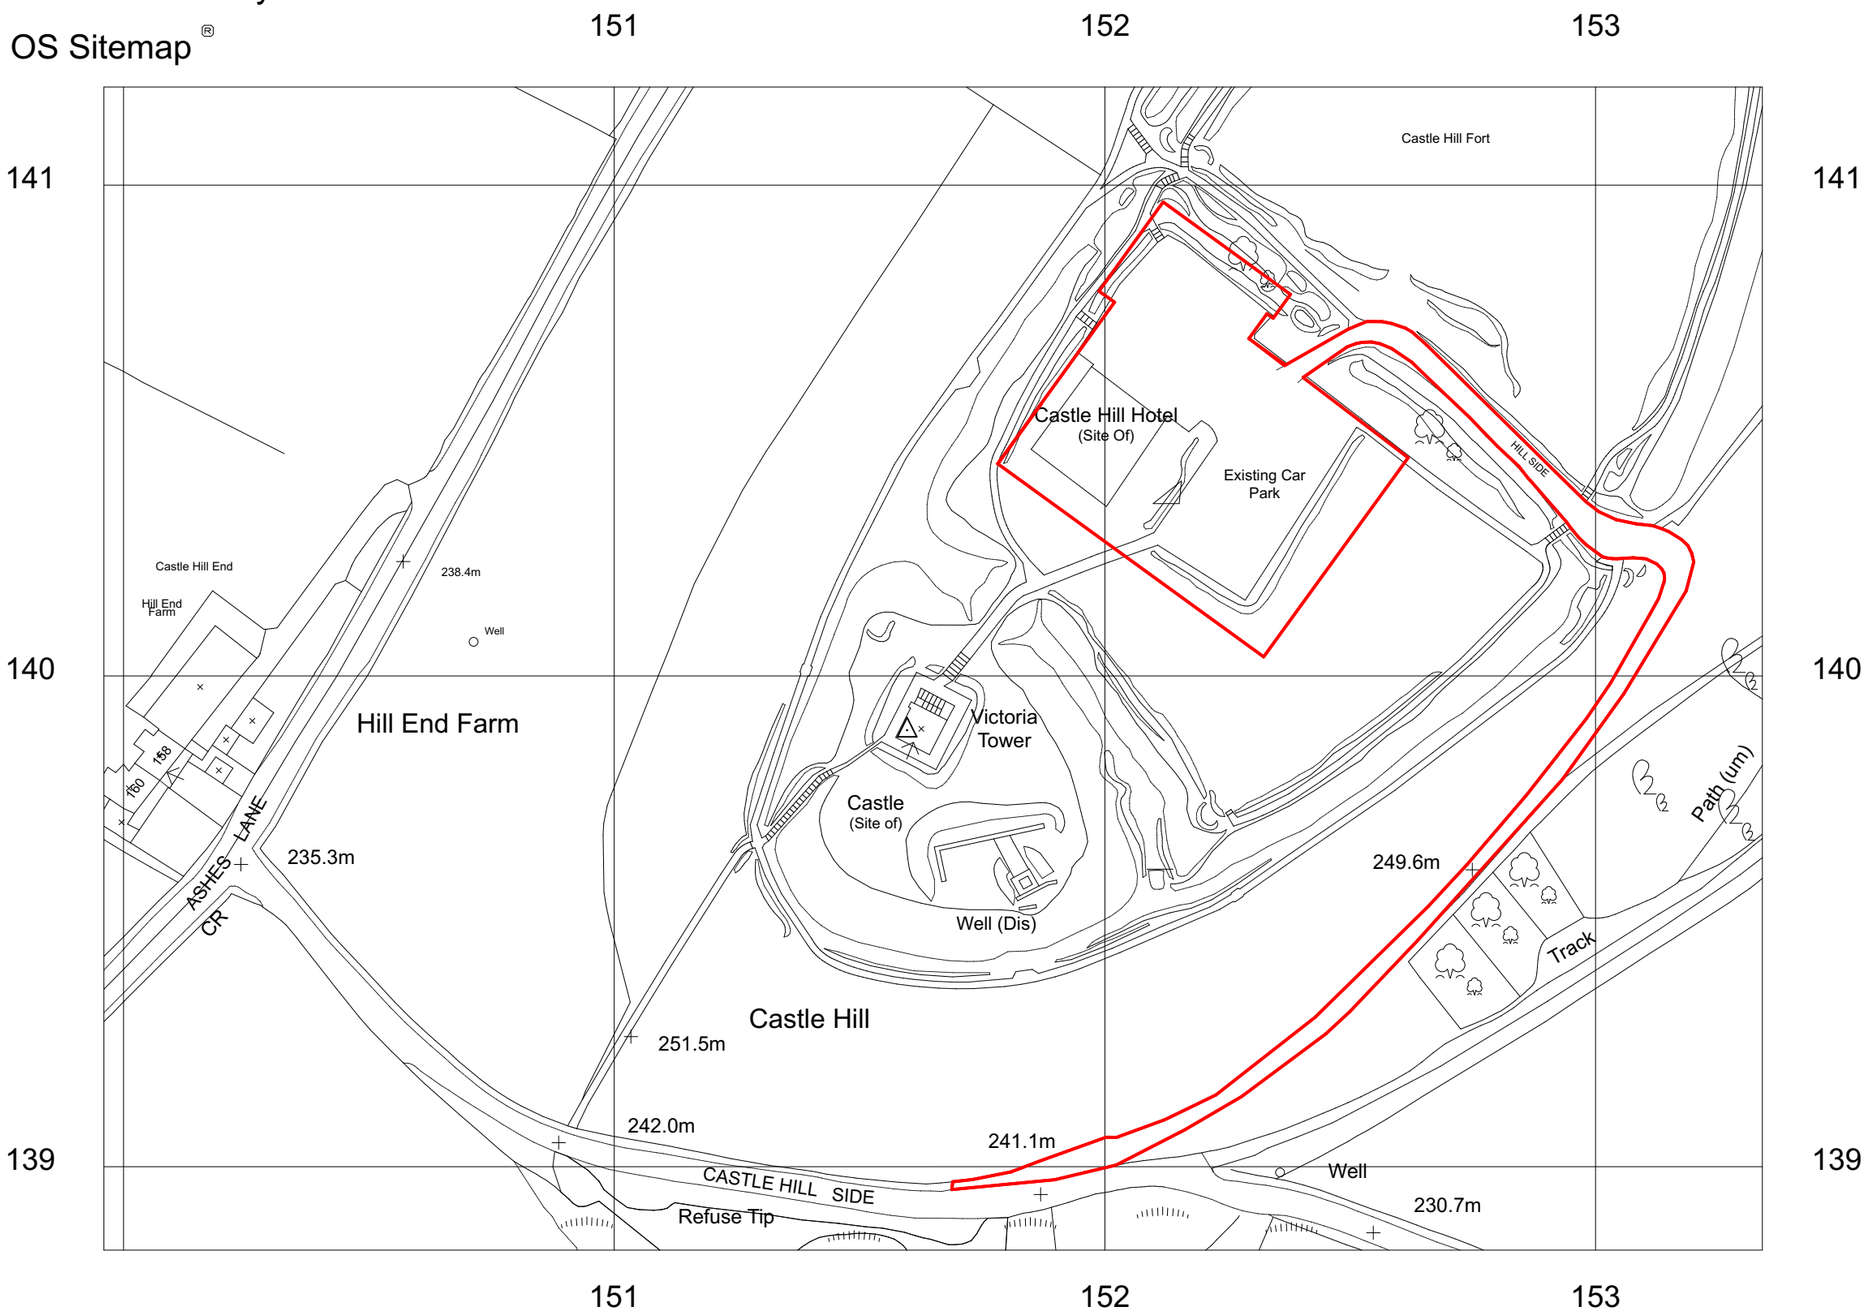

OS Location Plan 1:1250

N

Job Title	Castle Hill Huddersfield
Client	The Thandi Partnership
Status	Planning
Company	AD
Drawing	OS Location Plan
Scale @ A3	1:1250
Date	October 2019
Drawn / Checked	OS
Drawing No.	3287 (OS) 01
Revision	

ONE17
ARCHITECTS & INTERIOR DESIGNERS

The Dyehouse, Armitage Bridge
Huddersfield, West Yorkshire HD4 7PD

T 01484 668 000 **F** 01484 668 001
E solutions@one17design.com

ONE17DESIGN.COM