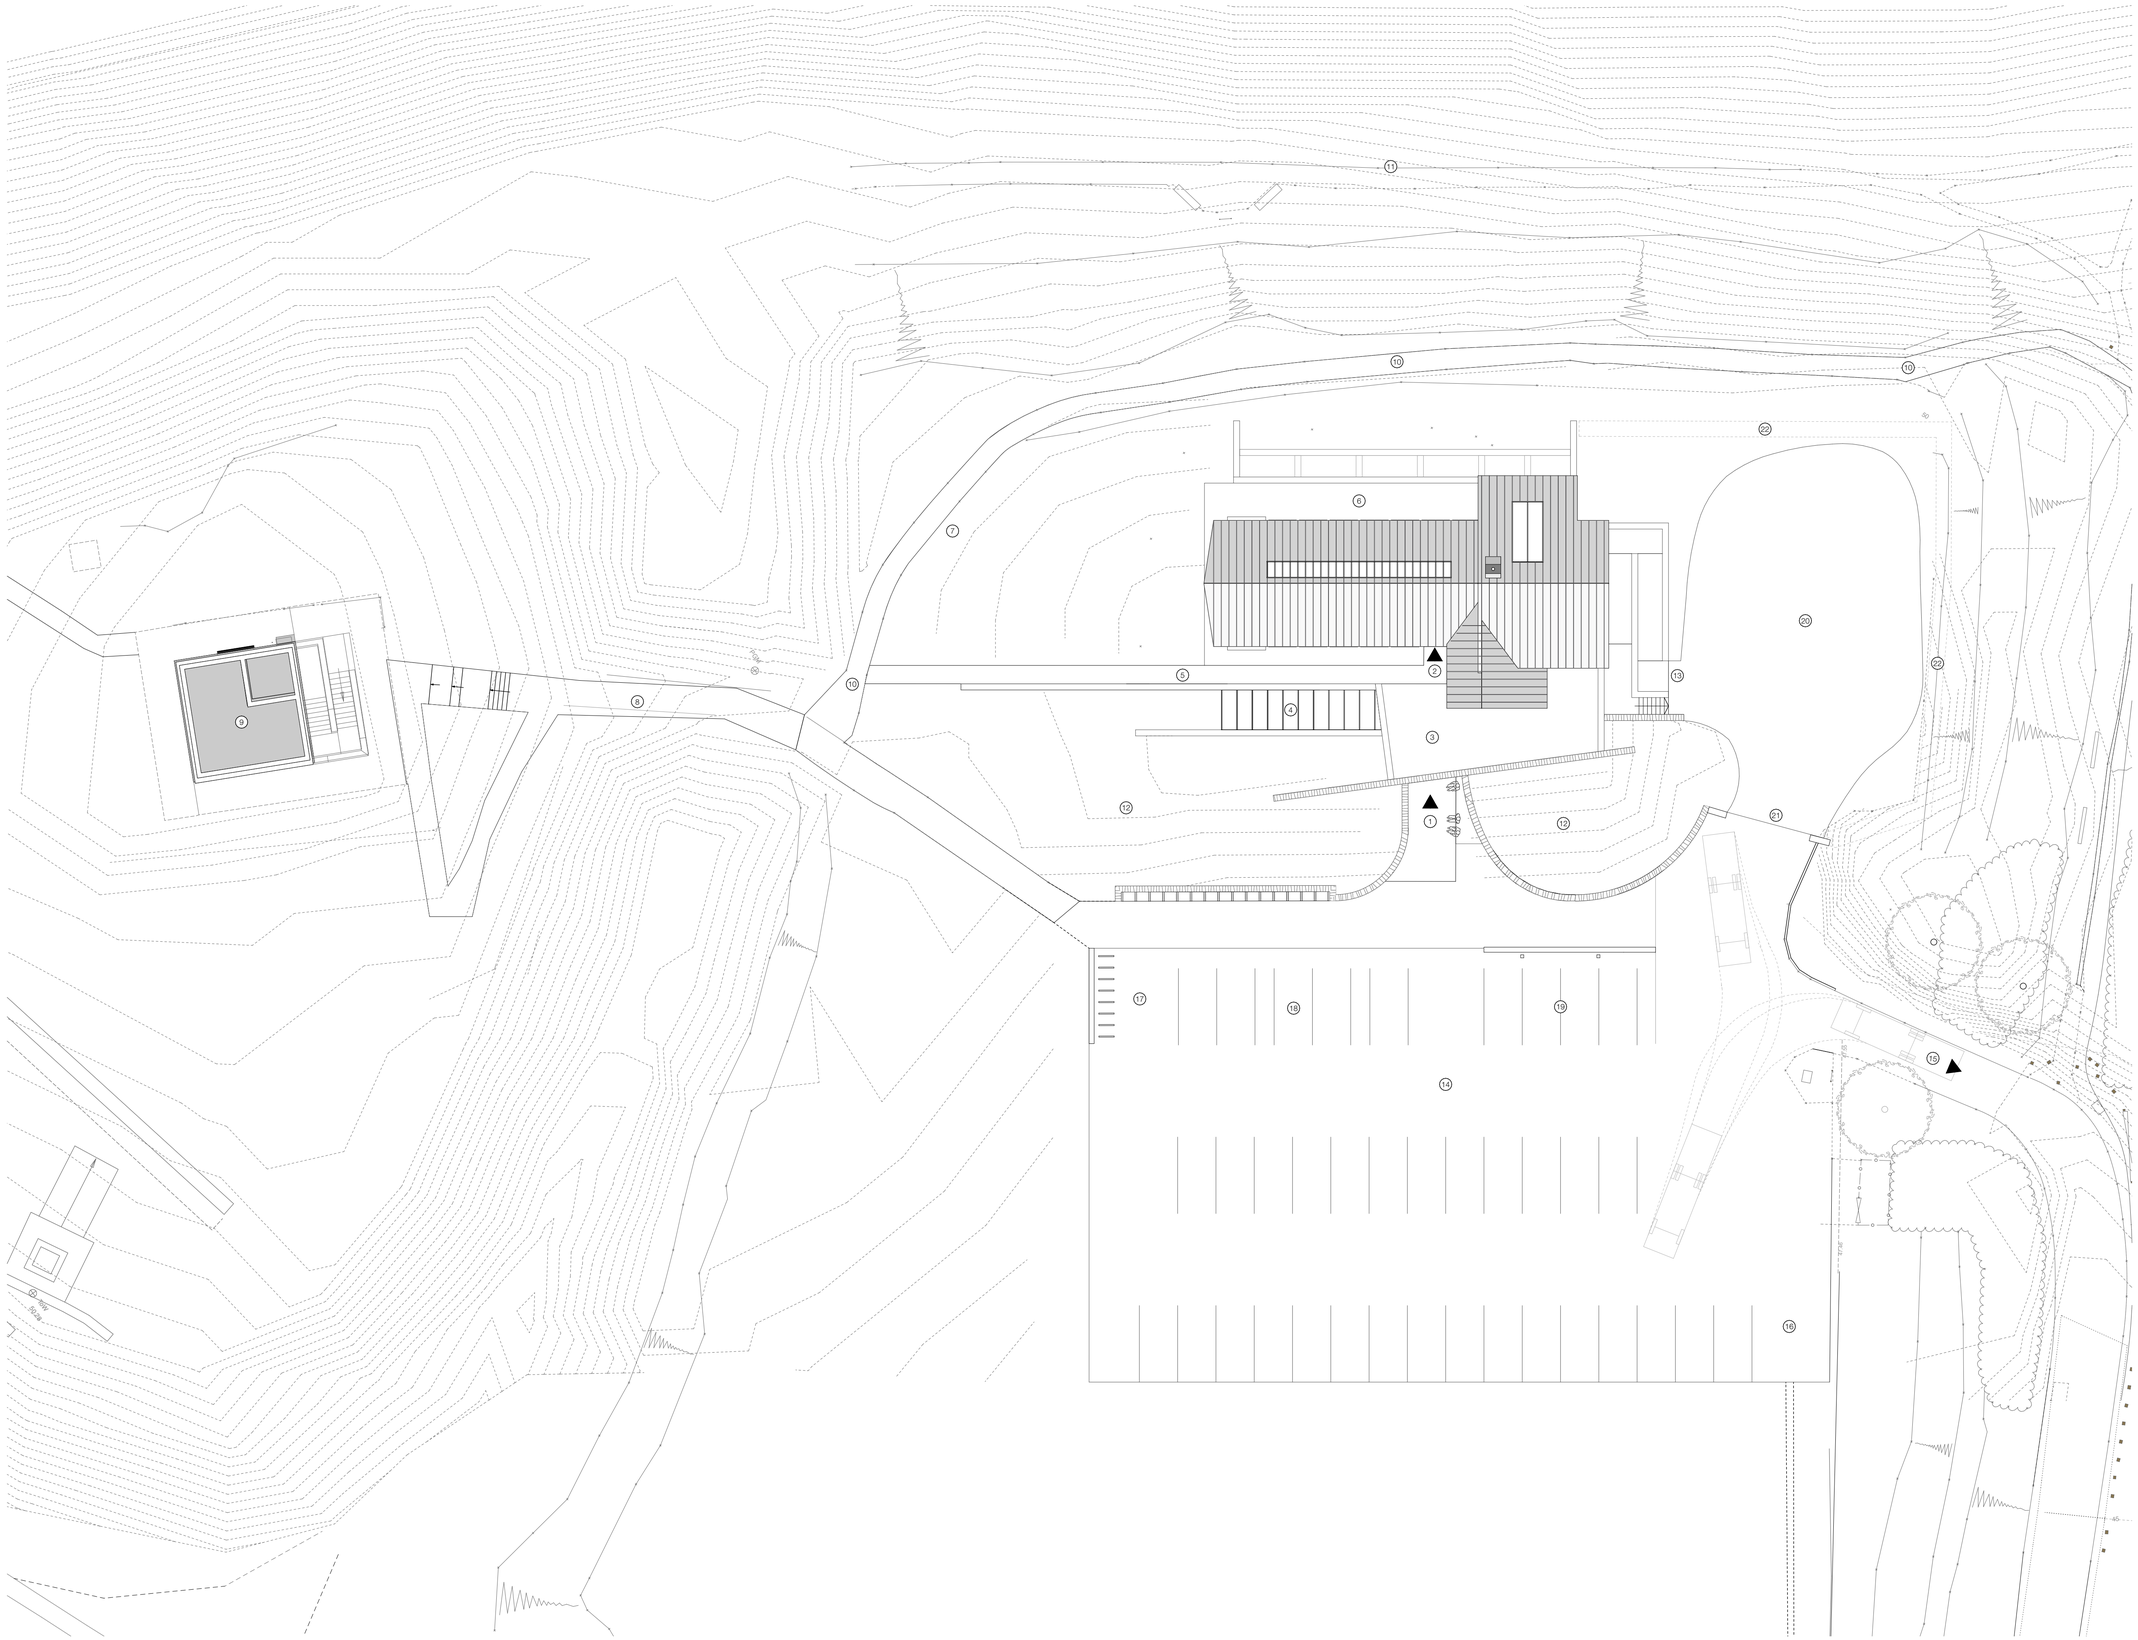

Proposed Site Plan 1:200

Notes

Do not scale from drawing, use figured dimensions only.

All dimensions must be checked and verified on site prior to commencement of work and architect to be notified of any discrepancies.

This drawing is intended to permit overall scheme proposals only and cannot be used for construction purposes without further information.

Rev.		Drawn	Checked	Date
A	General revisions	FWG		10.02.20
B	Entrance wall revised to allow for footpath 2m in width	FWG		27.10.20
C	Car park revised following comments from highways	FWG		27.10.20
D	Carpark and entrance revised in line with business plan	MJN		18.09.23
E	Carpark and Site Plan reverted to former Planning approval layout	MJN		26.03.25
F	Additional Notes added	MJN		28.03.25

KEY

1. Main Entrance
2. Secondary Entrance
3. Cafe Terrace
4. Roof Glazing Over Exhibition
5. Footpath
6. Viewing Terrace
7. Beacon
8. Footpath to Tower
9. Victoria Tower
10. Existing Upper Path
11. Existing Lower Path
12. Contoured Banking
13. Deliveries / Staff Entrance
14. Car Park (37 Spaces)
15. Exit to Castle Hill Side
16. Unobstructed access to carpark
17. Bike Storage
18. Accessible Parking Spaces
19. EV Charging Spaces
20. Delivery and Service Yard
21. Service Yard Gate
22. Gorse Hedge

N

Job Title
Castle Hill Visitor Centre, Huddersfield

Client
The Thandi Partnership

Status: Planning
Company: AD

Drawing: Proposed Site Plan
Scale @ A1: 1:200

Date: October 2019
Drawn: FWG
Checked:

Drawing No.: 3287 (0-) 05
Revision: F

ONE17
ARCHITECTS & INTERIOR DESIGNERS
The Dyehouse, Armitage Bridge
Huddersfield, West Yorkshire HD4 7PD
T 01484 668 000 F 01484 668 001
E solutions@one17design.com
ONE17DESIGN.COM