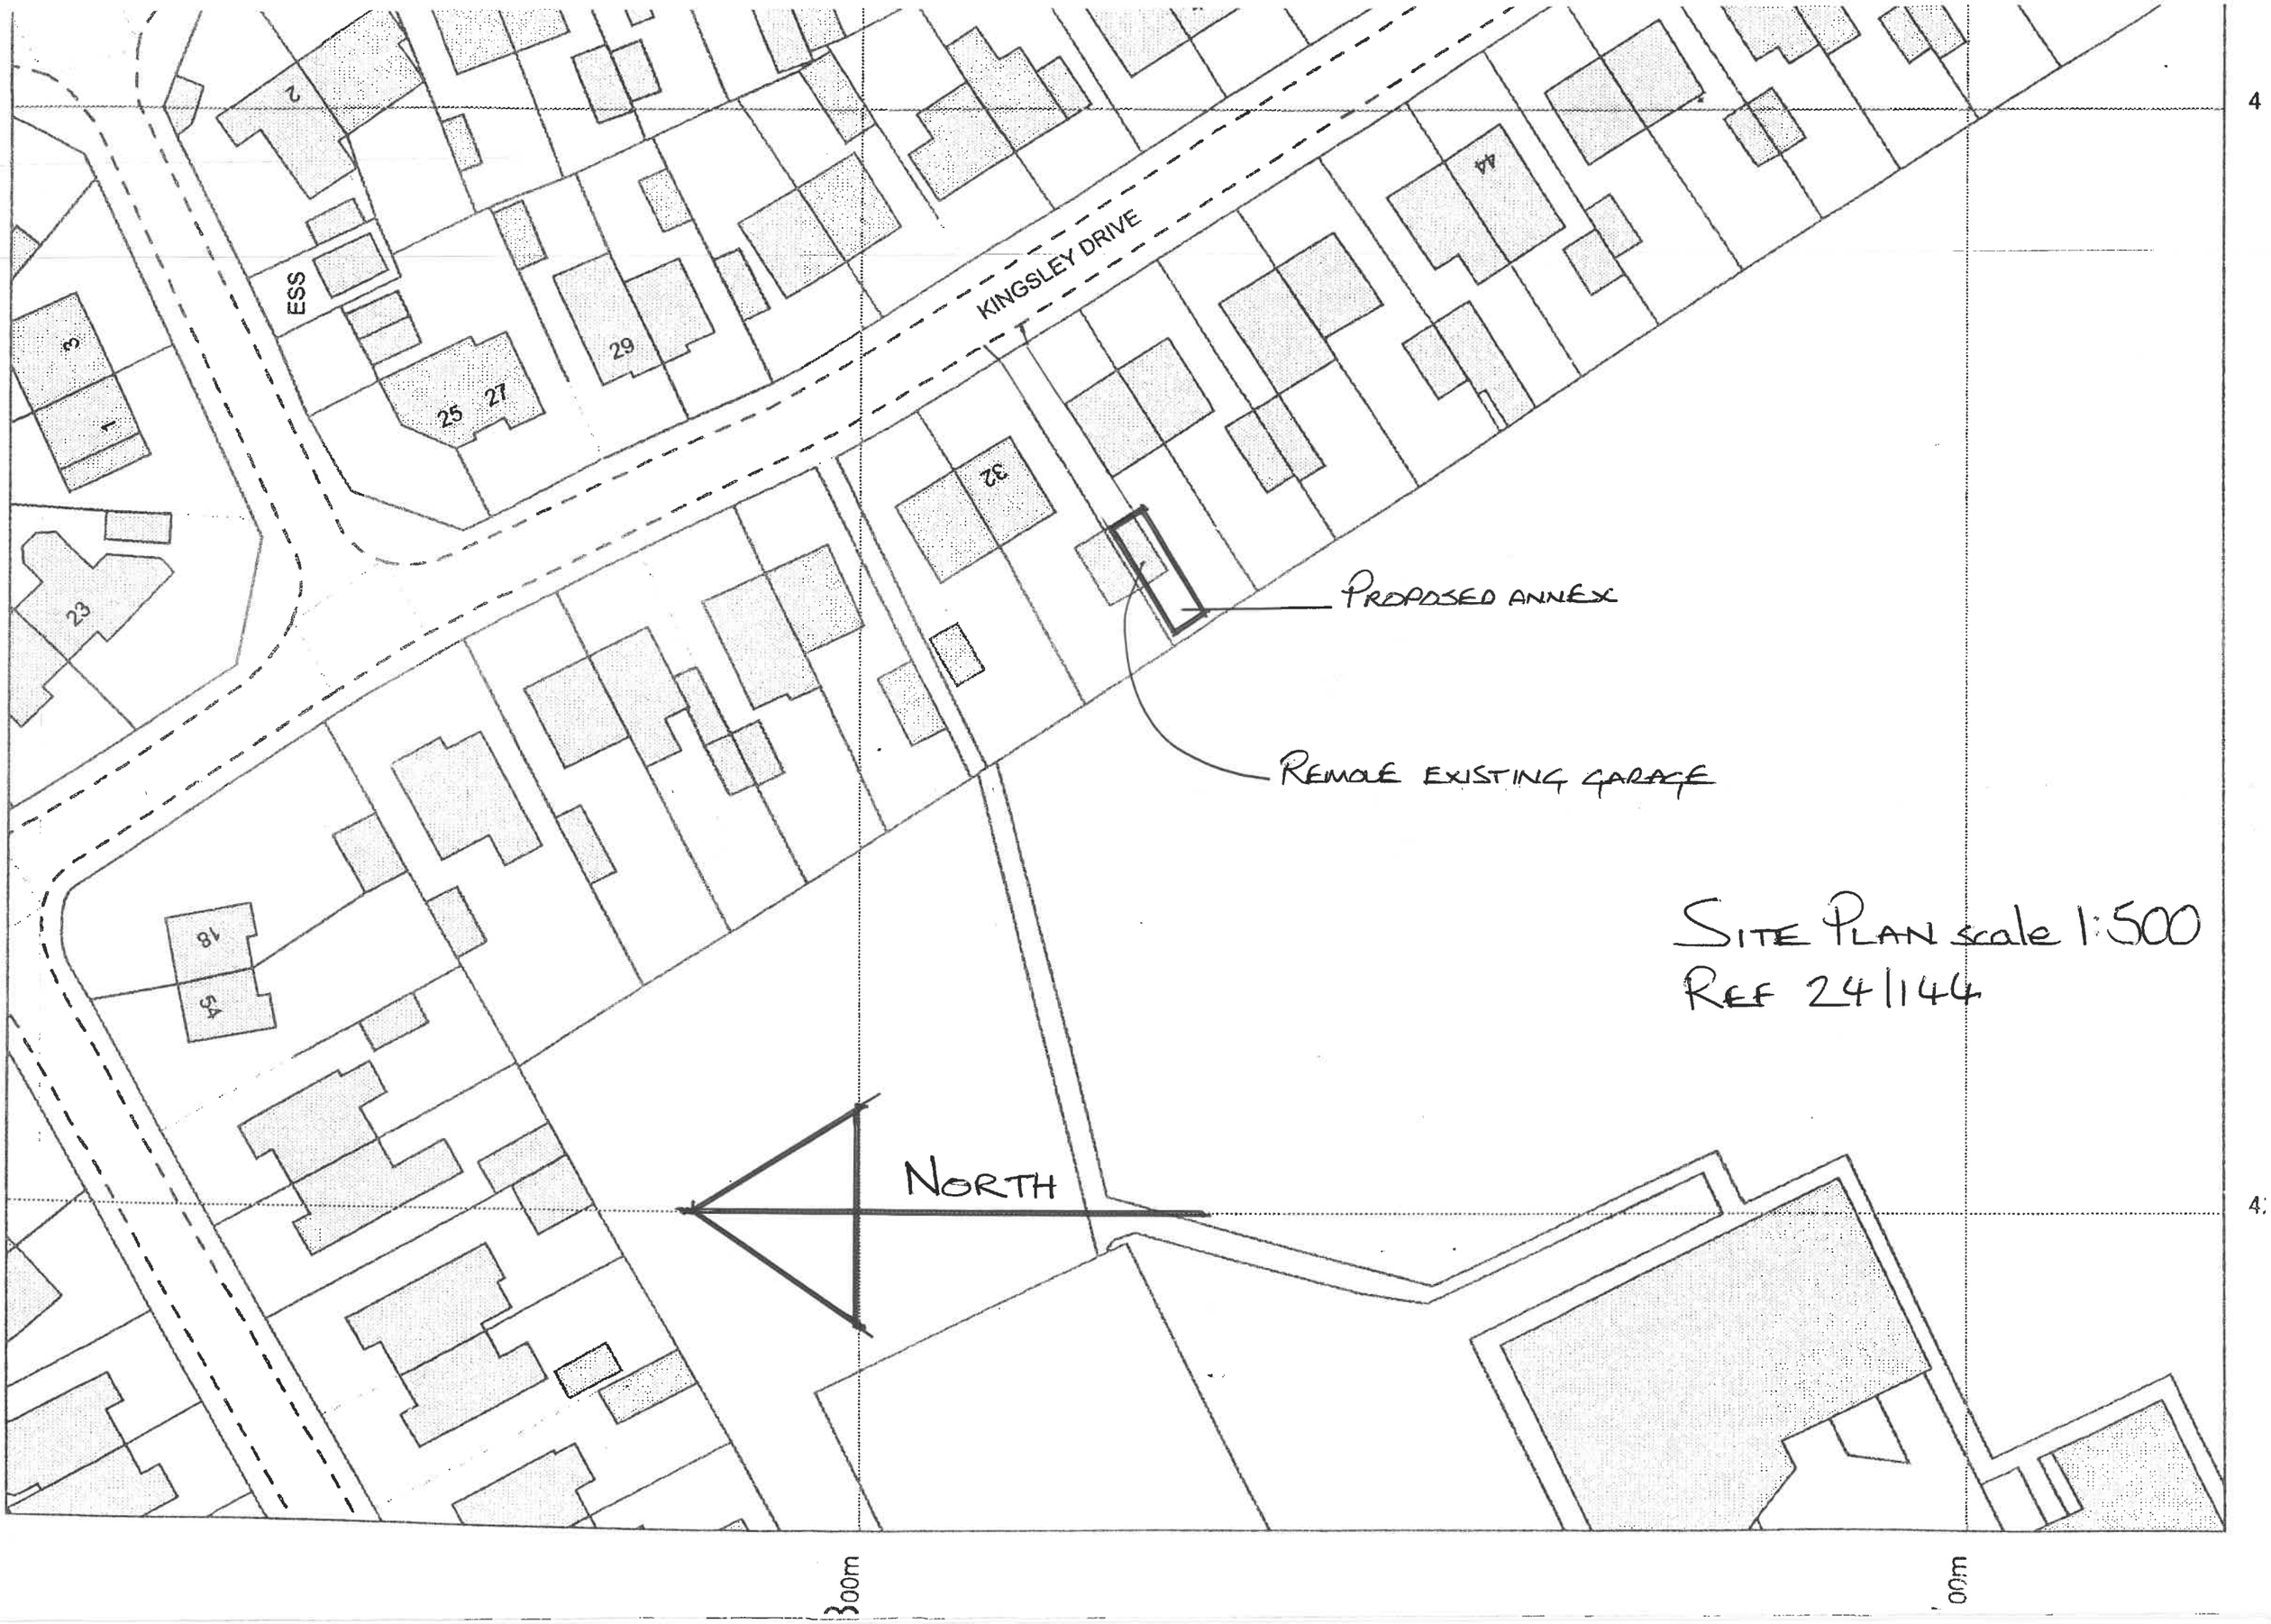

KINGSLEY DRIVE
ESS
PROPOSED ANNEX
REMOVE EXISTING GARAGE
SITE PLAN scale 1:500
REF 24/144
NORTH