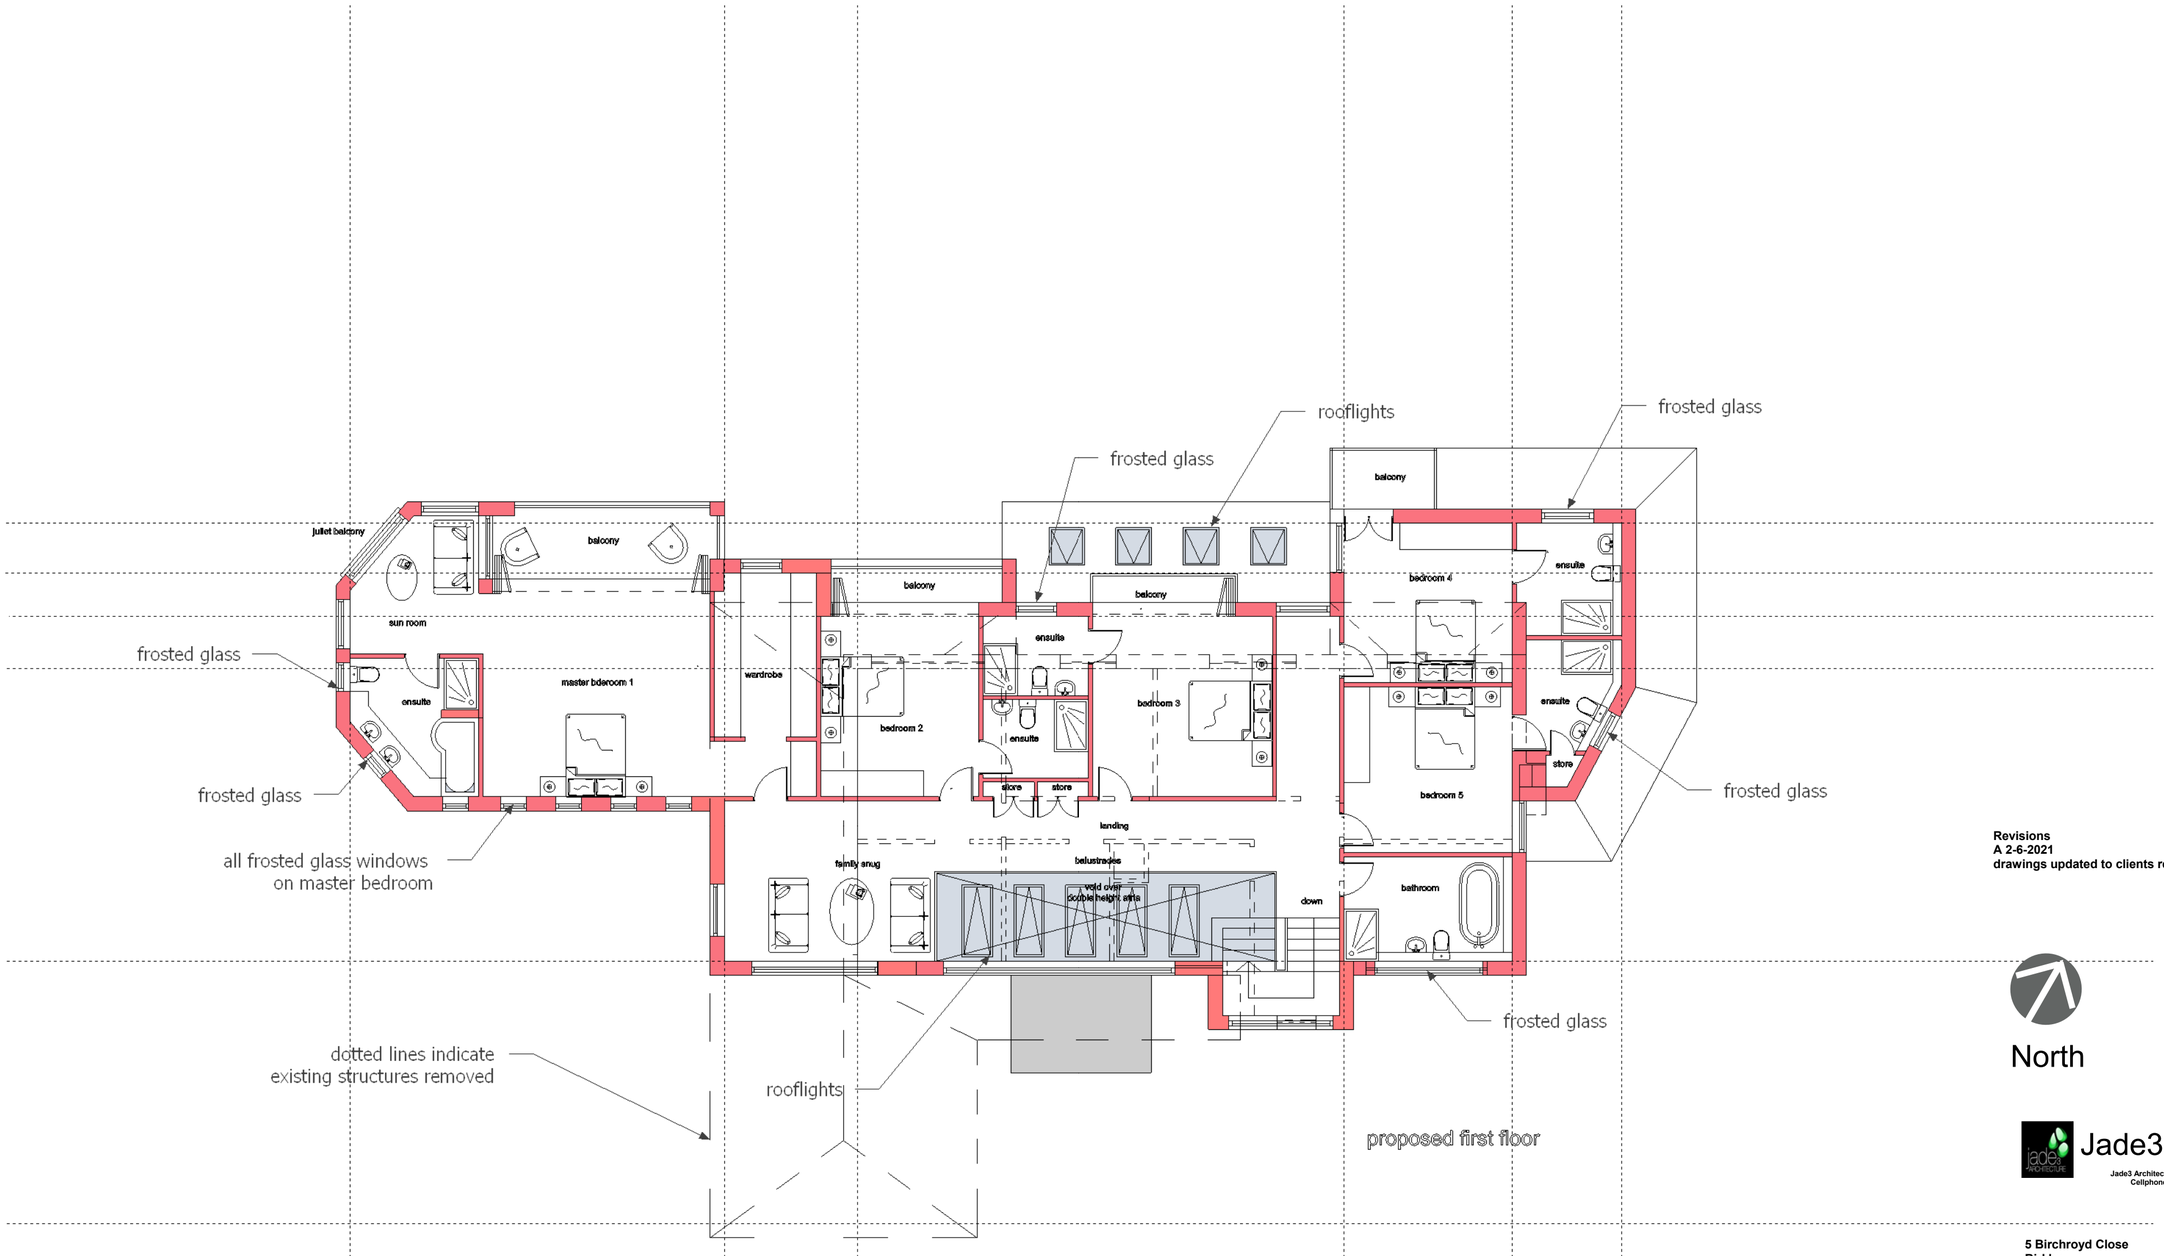

Revisions
A 2-6-2021
drawings updated to clients requirements

North

Jade3 Architecture Ltd

Jade3 Architecture Ltd, Studio 12, Silver Street, Wakefield, WF1 1UY
Cellphone . 07535 740097 www.jade3architecture.co.uk

5 Birchroyd Close
Birkby
huddersfield

Project No.	Project Title		
2021 **Enquiry 09**	**proposed first**		
Drawn By	Reviewed By	Scale	Date
	MC	**1:100** **@A3 size**	**31/05/2021**
Drawn No.	Reviewed Title		Revision
106			A

Important Notice
Do not scale off this drawing. Critical dimensions should be checked on site prior to works commencing. Dimensional conflicts should be brought to the company's attention as soon as they become apparent. Failure to do so could render the contractor liable for subsequent losses. Copyright in this drawing and any work executed from this drawing remains the property of Jade3 Architecture Ltd.

© Copyright Jade3 Architecture Ltd.