DO NOT SCALE IF IN DOUBT ASK

No part of this drawing may be reproduced without
prior written permission from J M H Design
J M H Design reserves all copyrights on its designs.

THIS DRAWING IS INTENDED FOR PLANNING AND BUILDING REGULATION SUBMISSIONS ONLY - AND SHOULD NOT BE USED AS A WORKING DRAWING FOR BUILDING PURPOSES

BOUNDARYS, ANGLES & DIMENSIONS ARE TO BE CHECKED ON SITE BY THE MAIN CONTRACTOR PRIOR TO COMENCEMENT OF WORKS

CONTRACTOR TO COMPLY FULLY WITH THE BUILDING SAFETY ACT 2024

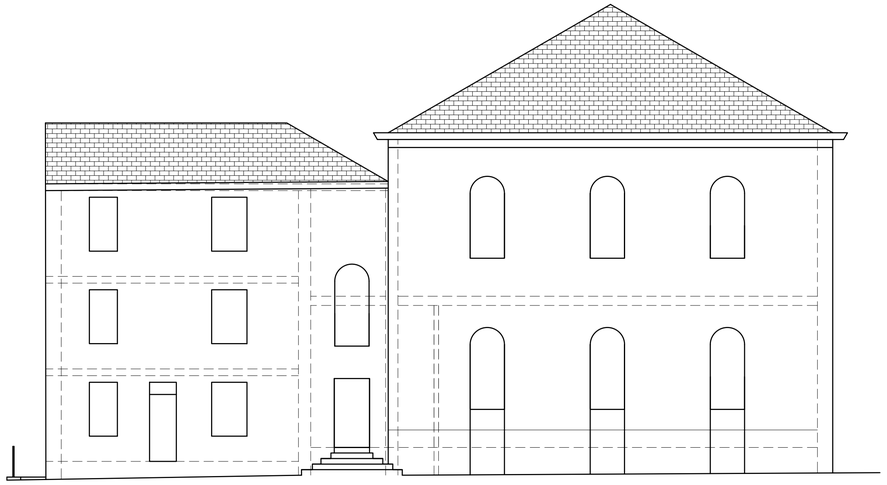

ELEVATION AS EXISTING - 1:100

ELEVATION AS PROPOSED- 1:100

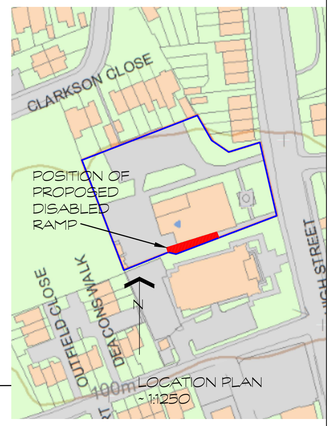

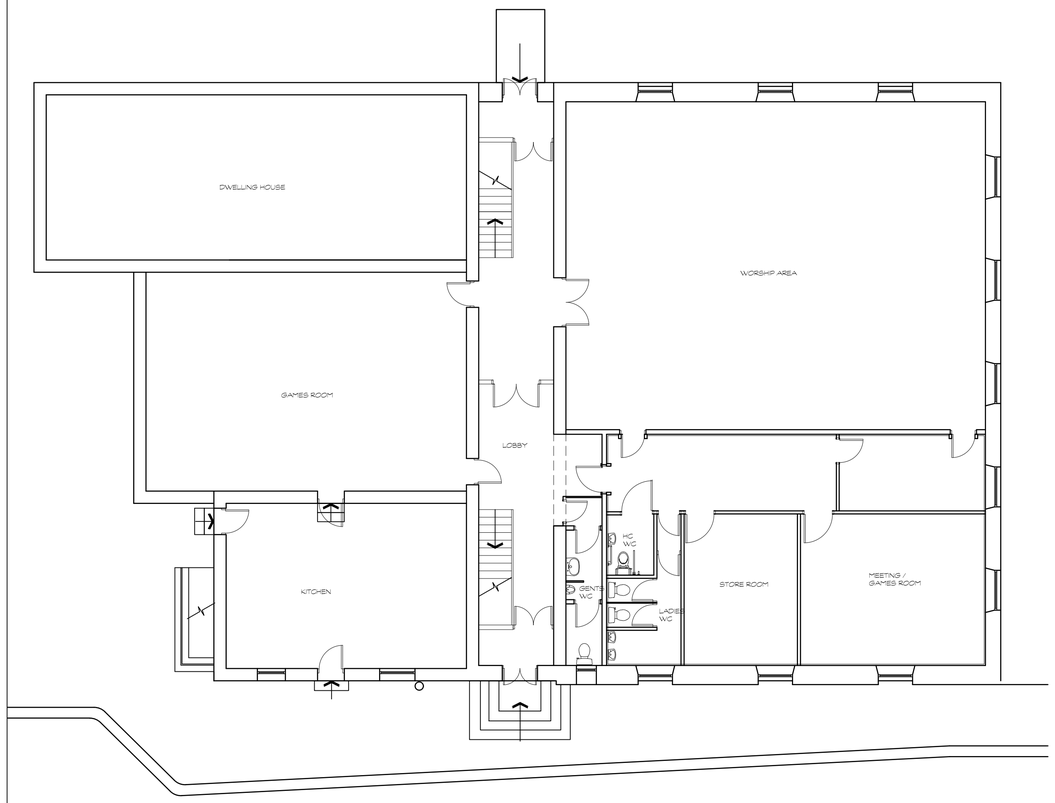

FLOOR PLAN AS EXISTING - 1:100

0 1 2 3 4 5 6 7 8 9 10m

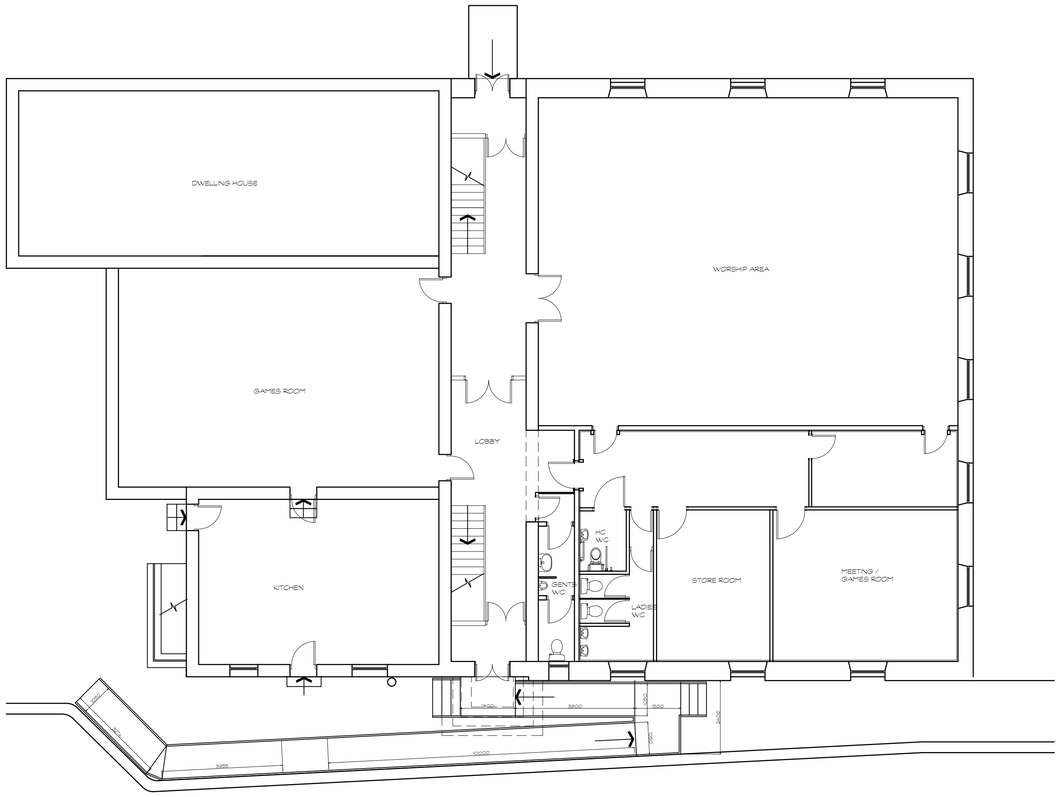

FLOOR PLAN AS PROPOSED- 1:100

0 1 2 3 4 5 6 7 8 9 10m

REV	DETAILS	DATE	INITIAL

PROJECT DISABLED ACCESS / ESCAPE RAMP & STEPS

CLIENT HECKMONDWIKE URC
HIGH STREET WF16 0DY

TITLE PLANS / ELEVATIONS

DRG No. H URC 02 SCALE 1:100 @ A1

DRN BY MH DATE 29/11/2024

jmh.design
architectural & interior consultants

Poplar Studios,12 Liversedge Hall Lane,
Liversedge, West Yorkshire. WF15 7DB

t: 01924 518 592
e: info@jmhdesign.co.uk