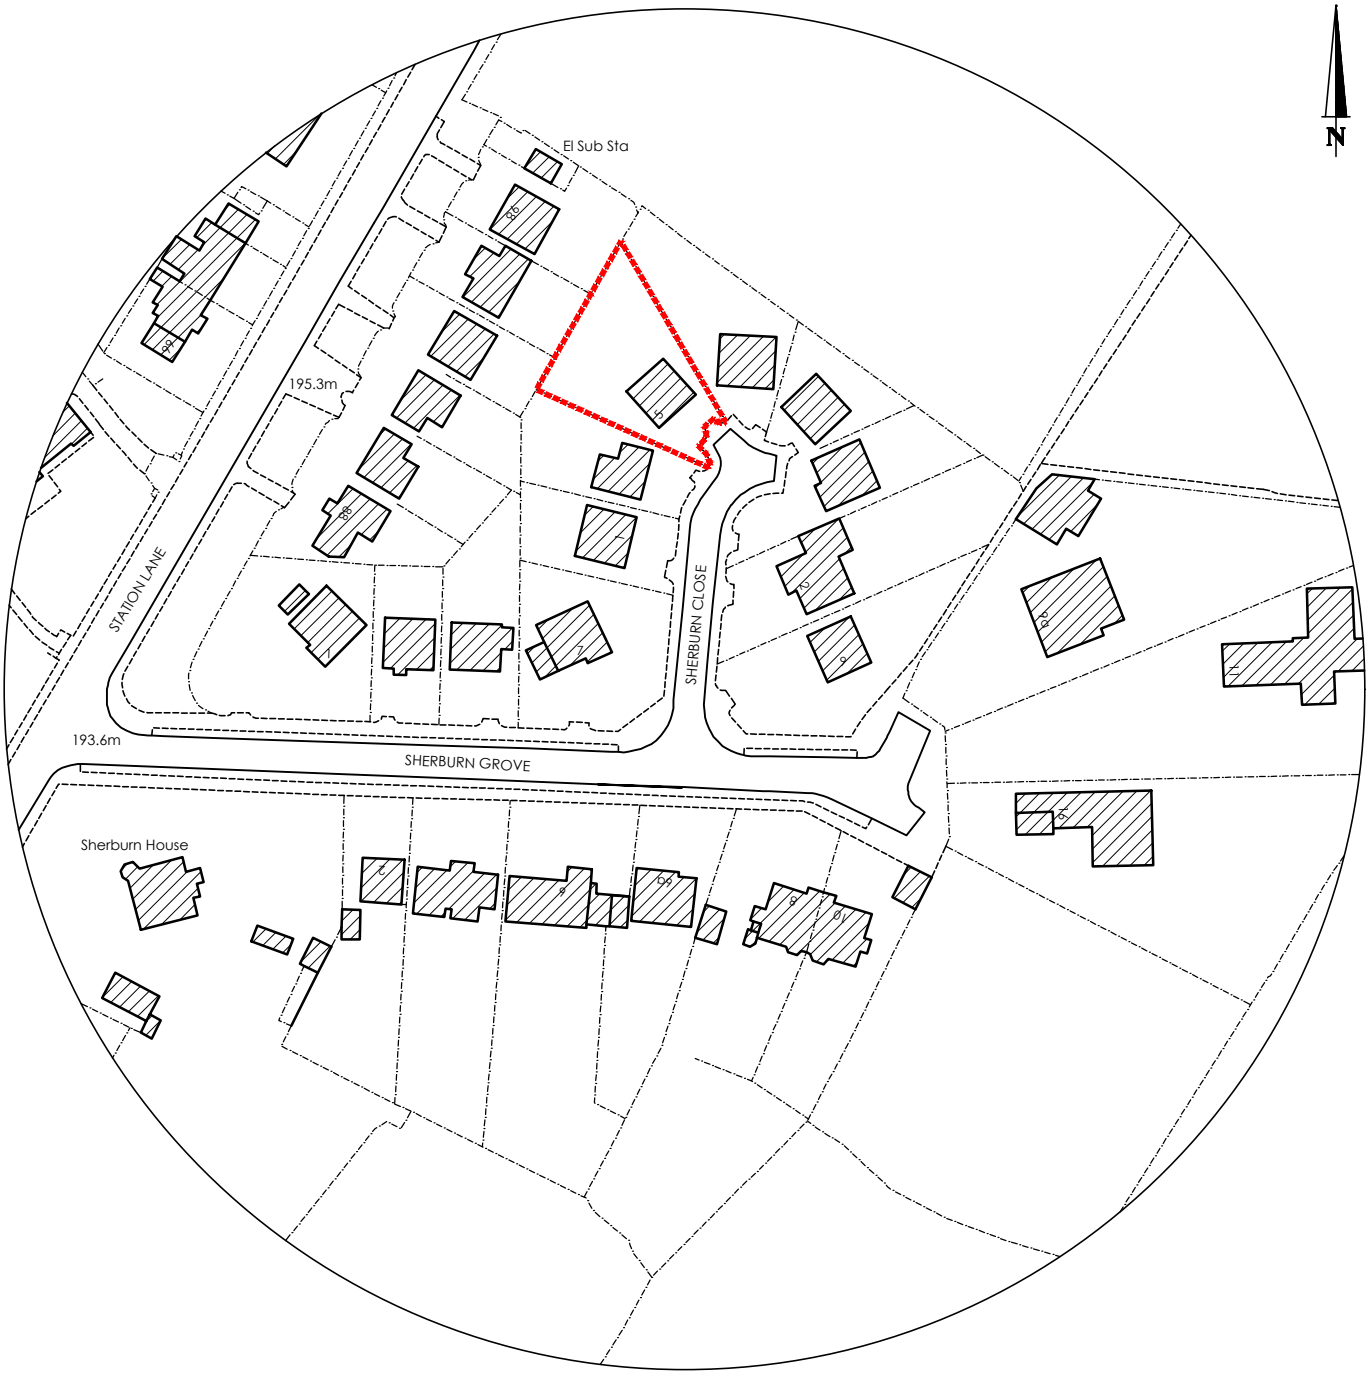

Proposed Extension & Alterations
5 Sherburn Close, Birkenshaw, BD11 2JJ
For Mr & Mrs Ormondroyd

DWG TITLE : LOCATION PLAN
DATE : Nov'24
SCALE : 1:1250
DWG No. : SK-01 Rev. -