



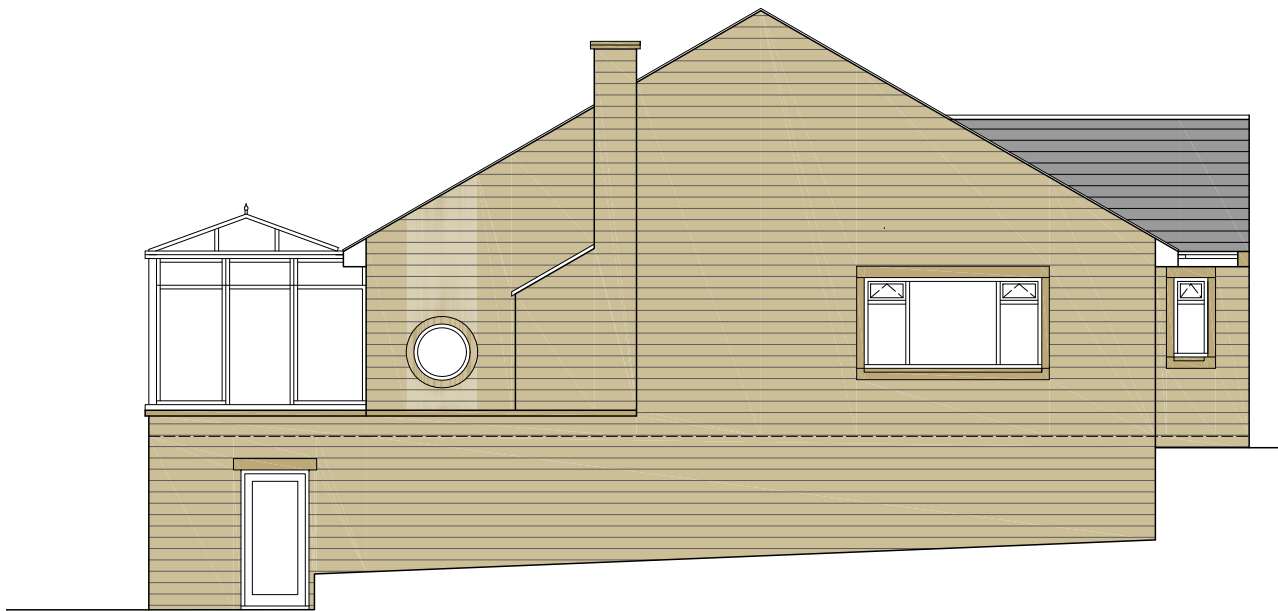


Existing North West
(Side) Elevation



Existing South West
(Rear) Elevation

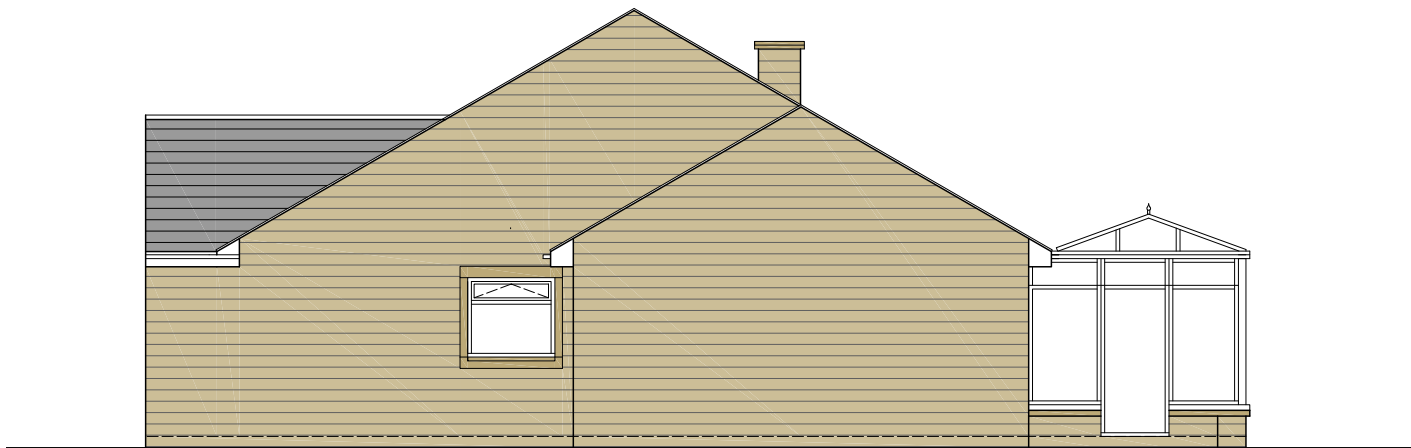

Existing South East (Side) Elevation

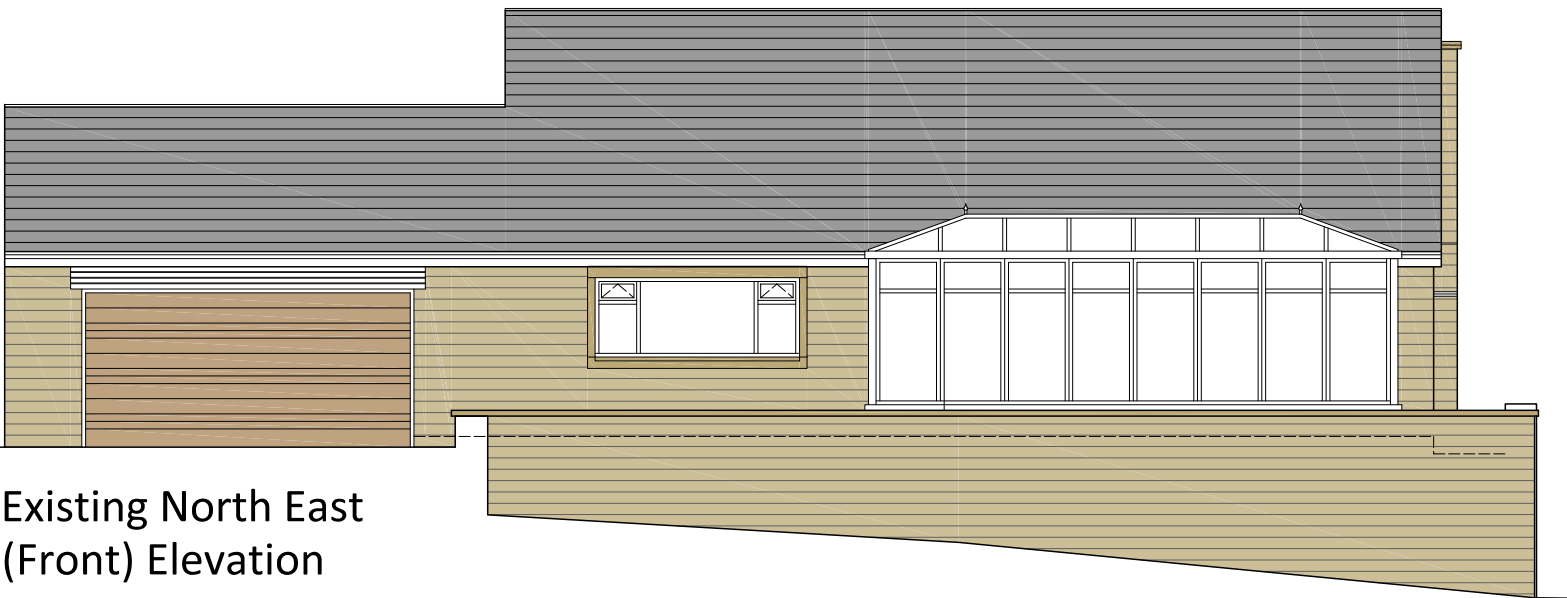

Existing North East
(Front) Elevation

REV	DATE	AMENDMENT	BY	CHKD

PROJECT:	Holmlea, The Knowle, Shepley, Huddersfield			
CLIENT:	Mr. M Smith			
DRAWING:	Existing Elevations			
DRAWN BY:	DB	CHECKED BY:	GG	CREATED: 29/11/2024 SCALE: 1:100 @ A3
STATUS:	Developed Design		DRAWING No: 1499/EX-201	REVISION: