



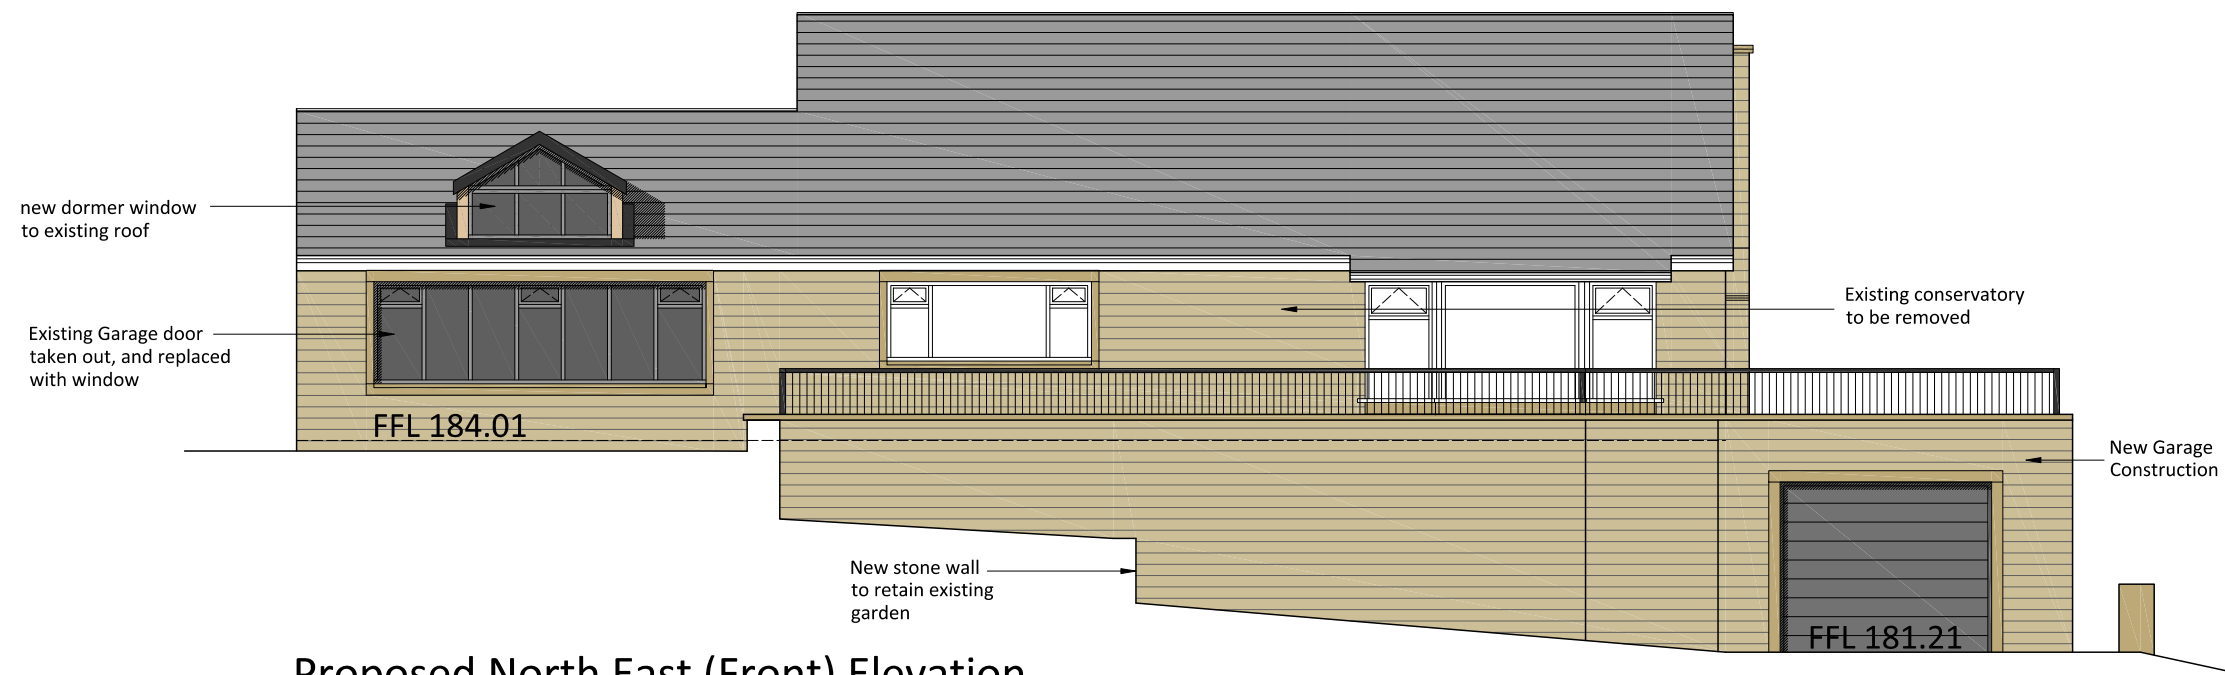

Proposed North East (Front) Elevation

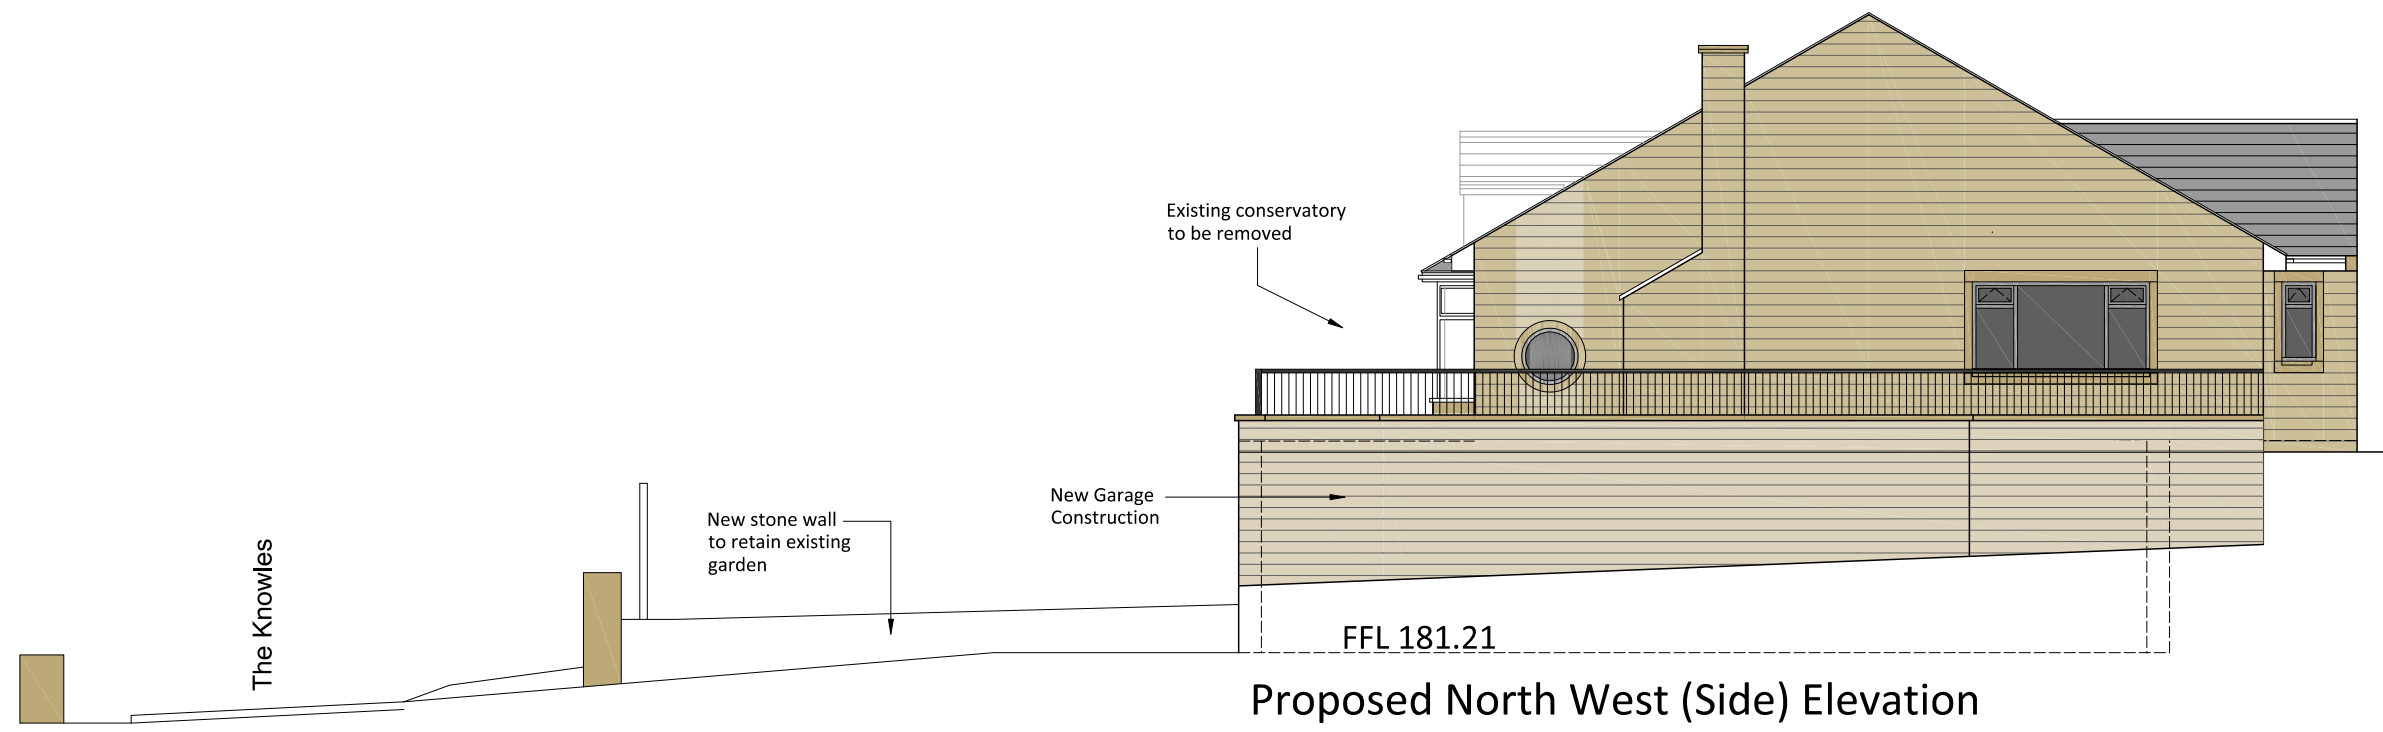

Proposed North West (Side) Elevation

REV	DATE	AMENDMENT	BY	CHKD

PROJECT:	Holmlea, The Knowle, Shepley, Huddersfield			
CLIENT:	Mr. M.Smith			
DRAWING:	Proposed Elevations 2			
DRAWN BY:	DB	CHECKED BY:	GG	CREATED: 02/12/2024 SCALE: 1:100 @ A3
STATUS:	Developed Design		DRAWING No: 1499/P2-202	REVISION: