


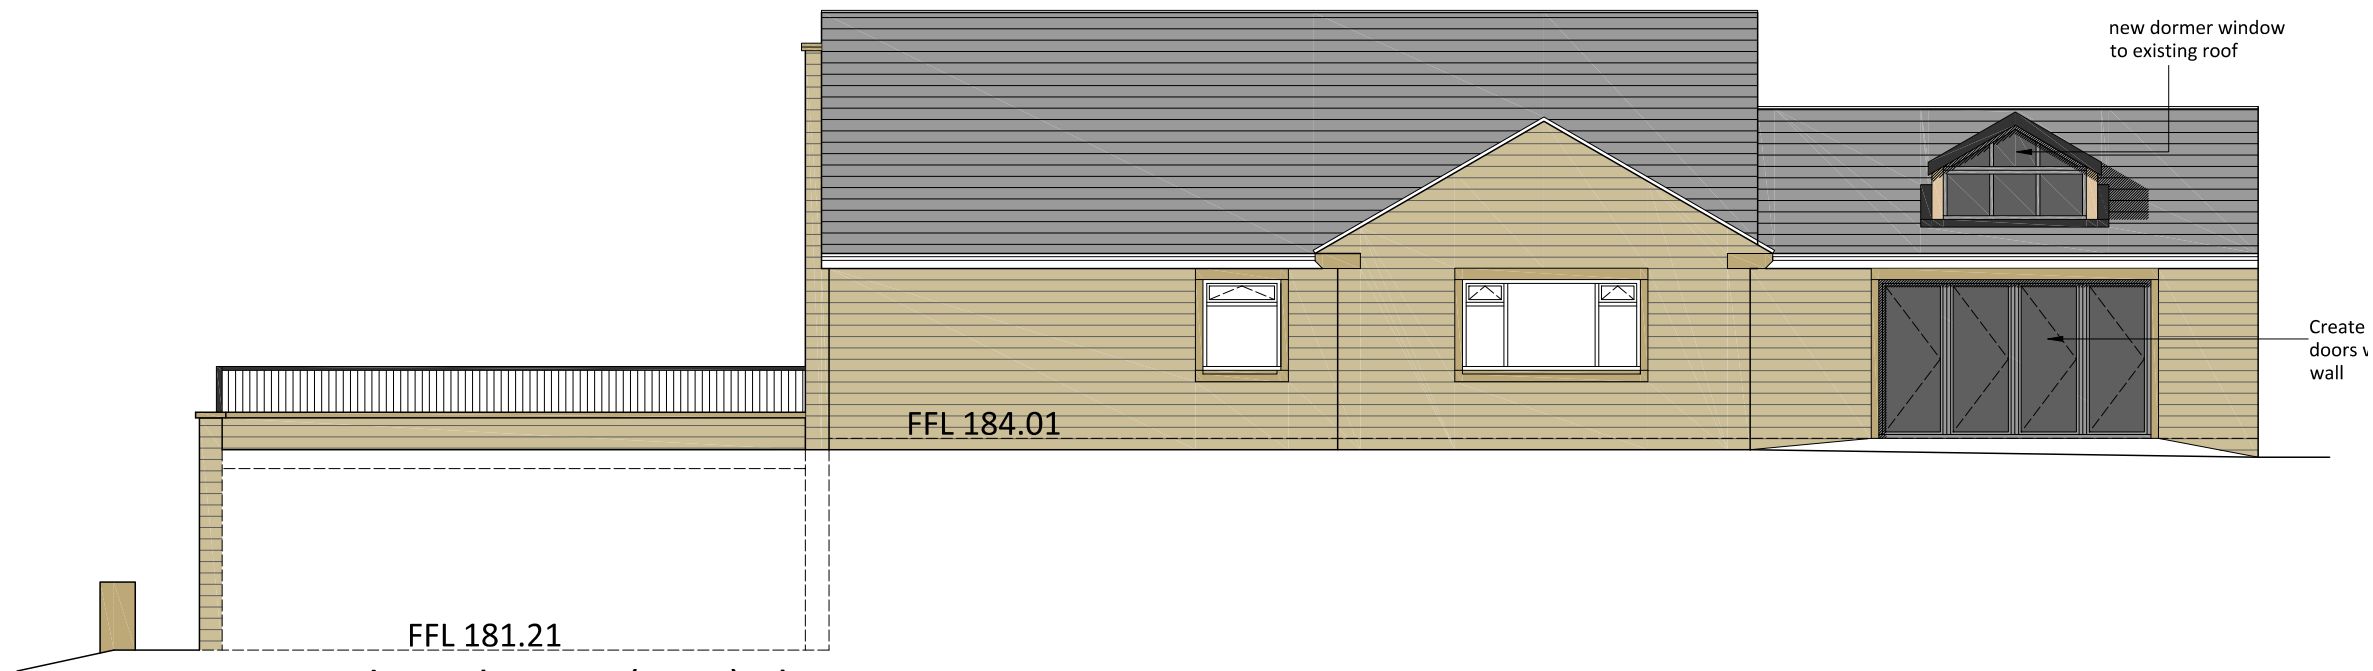

Proposed South West (Rear) Elevation



Proposed South East (Side) Elevation

REV	DATE	AMENDMENT	BY	CHKD

HNA architects
 Architecture | Planning | Design

PROJECT:	Holmlea, The Knowle, Shepley, Huddersfield			
CLIENT:	Mr. M.Smith			
DRAWING:	Proposed Elevations 1			
DRAWN BY:	DB	CHECKED BY:	GG	CREATED: 02/12/2024 SCALE: 1:100 @ A3
STATUS:	Developed Design		DRAWING No: 1499/P2-201	REVISION:

DO NOT SCALE.
 COPYRIGHT REMAINS WITH HNA ARCHITECTS LTD.
 TEMPLE WORKS, TEMPLE STREET, OLDHAM, OL1 3NU
 TEL: 0161 688 1820
 E-MAIL: info@hna-architects.co.uk

RIBA 
 Chartered Practice