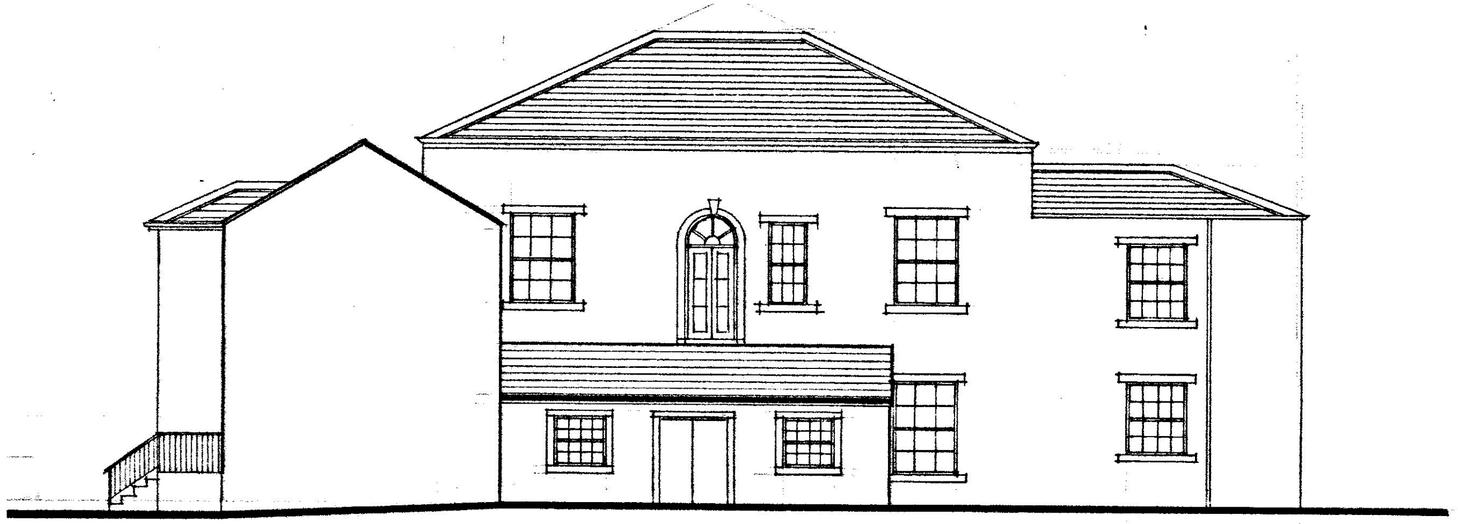

ELEVATION TO EIGHTLANDS ROAD

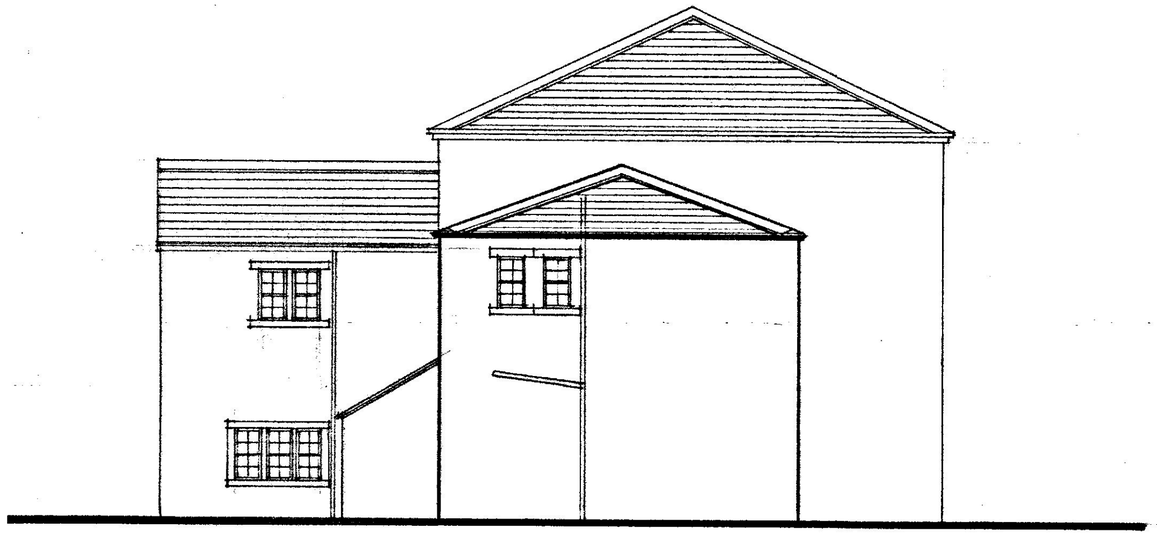

SIDE ELEVATION

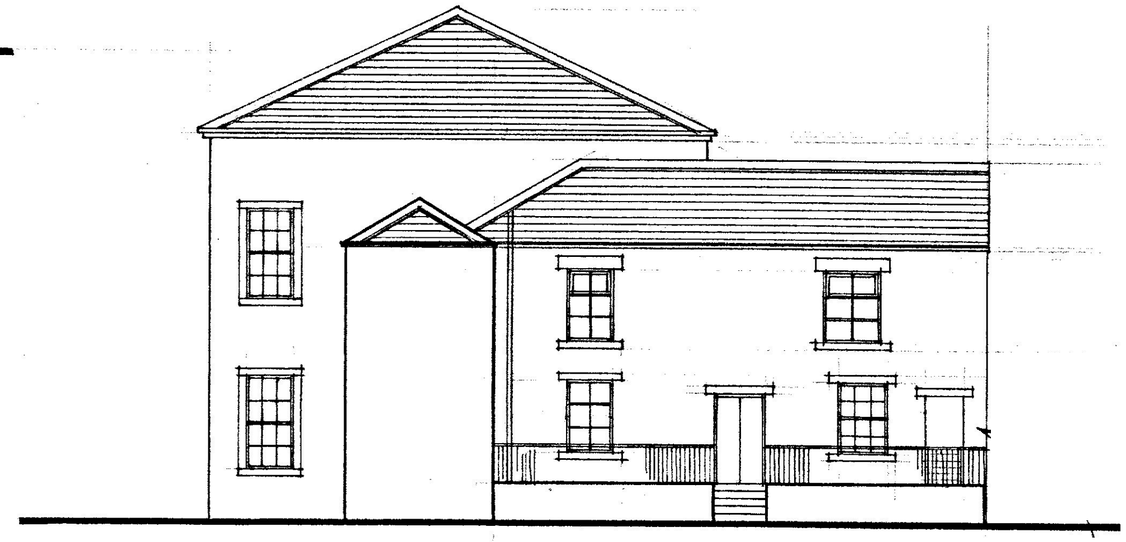

SIDE ELEVATION

The Eightlands Well,
Eightlands Road,
Eightlands,
Dewsbury,
WF13 2PF

SCALE: 1:100

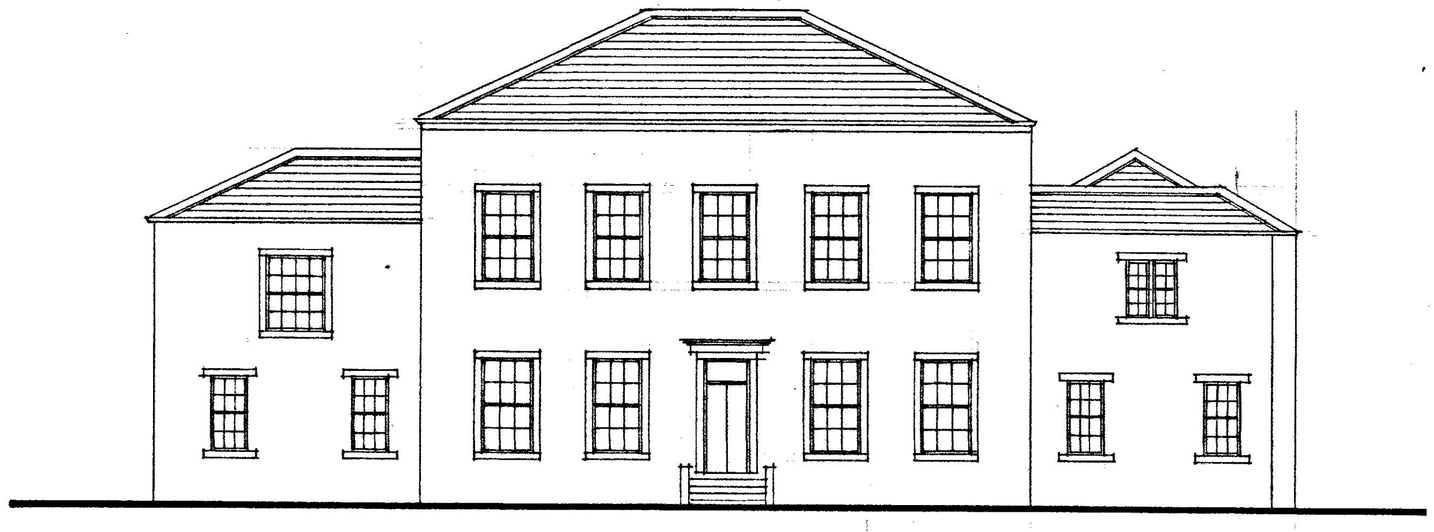

FRONT ELEVATION