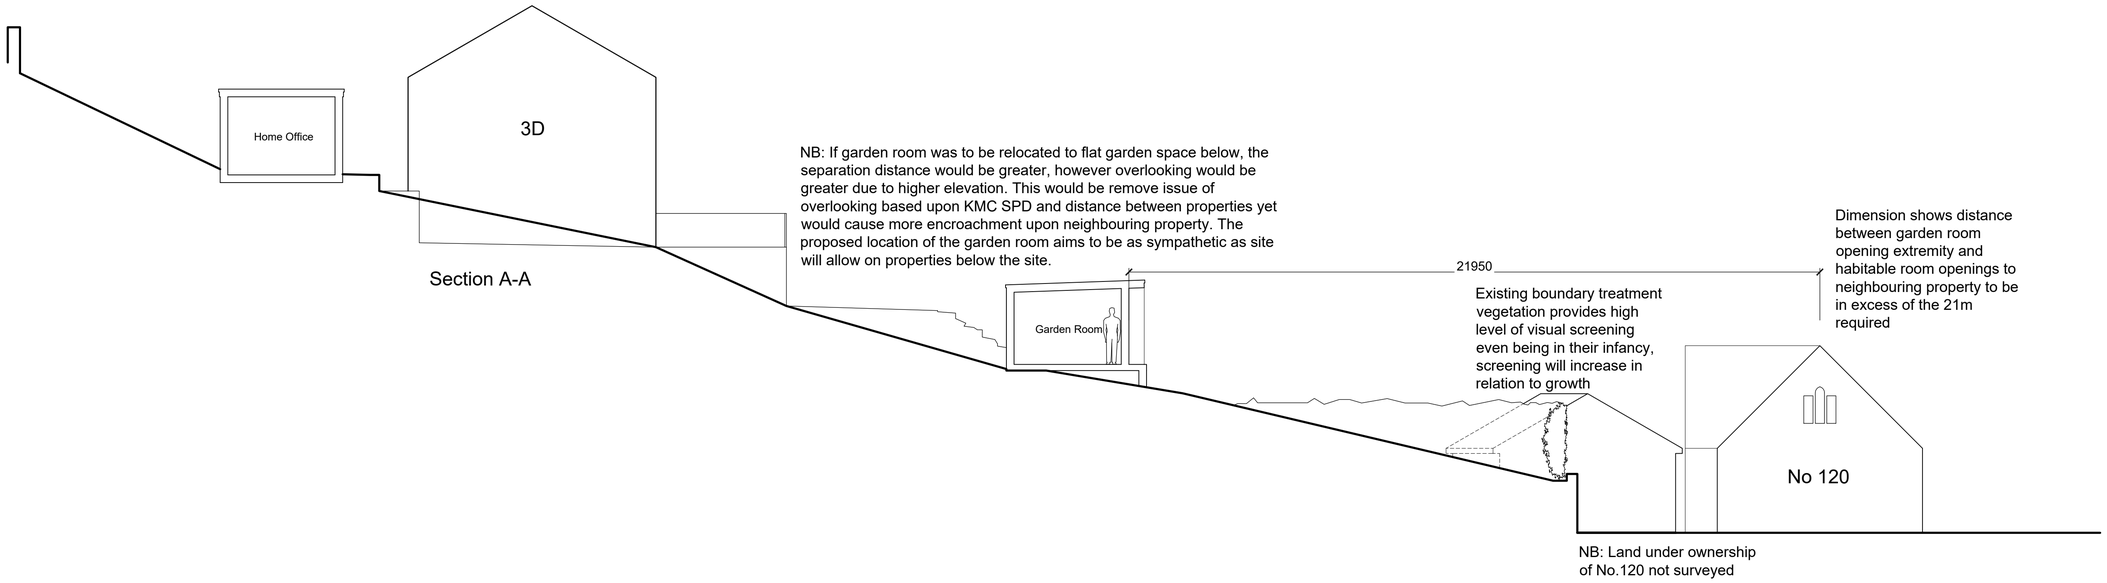

PAUL MATTHEWS ARCHITECTURAL Ltd

ARCHITECTURE | PLANNING | DESIGN

Malkin Farm
Brow Lane
Holmfirth
HD9 2RJ
07946872499
paul@paulmatthewsarchitectural.co.uk
www.paulmatthewsarchitectural.co.uk

Company Registration Number: 09898149 – Company Registered in England and Wales

Project
Erection of 2 x Prefabricated Garden Pods at Orchard View House, Broad Lane, Upperthong, Holmfirth, HD9 3JS

Client
Mr & Mrs N Butcher

Drawing Title/Issue
Site Section - Relationship to Site

scale	date	sheet size	dwg. no.
1:100	12/2024	A1	24/1112/07

Do not scale from drawing, use figured dimensions only.

All dimensions must be checked and verified on site prior to commencement of works and architect to be notified of any discrepancies.

The copyright for these drawings remains the property of Paul MatthewsArchitectural Ltd. They must not be reproduced in any way without prior written consent from the originator (Paul MatthewsArchitecturalLtd).

1:100

1m 2 3 4 5 6 7 8 9 10