




North Elevation - A
1 : 100



West Elevation - B
1 : 100

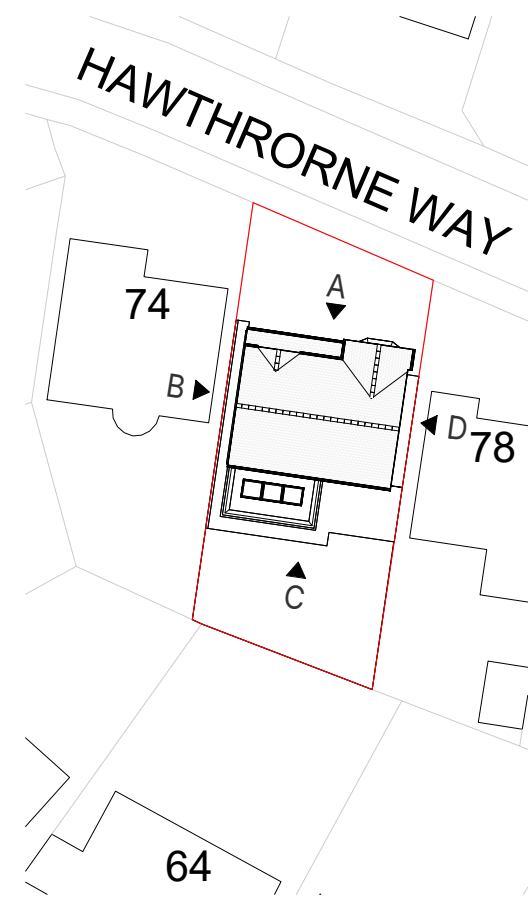

Key Plan
1 : 500



South Elevation - C
1 : 100



East Elevation - D
1 : 100

1	140mm Pitched Face Sandstone to match existing
2	Pressed Aluminium Parapet Coping
3	Chamfered Polished Stone Cill to match existing
4	Flush Polished Stone Head to match existing
5	Aluminium fixed glazed curtain walling
6	Aluminium Bi-folding Doors
7	Aluminium/UPVC Openable Window
8	Aluminium Full height Glass Door

Material Key

NORTH



STUDIO.G
ARCHITECTURAL

Holmfirth | HD9 1QB
0754 835 3975
www.studiogarchitectural.co.uk

PROJECT
76 HAWTHORNE WAY
SHELLEY

TITLE
PROPOSED ELEVATIONS

SCALE
As indicated @ A1

DATE
12/2024

DRAWN
GZ

REVIEWED

SGA REF
24-015


NUMBER
20-002

REVISION

STATUS
PLANNING



3D View

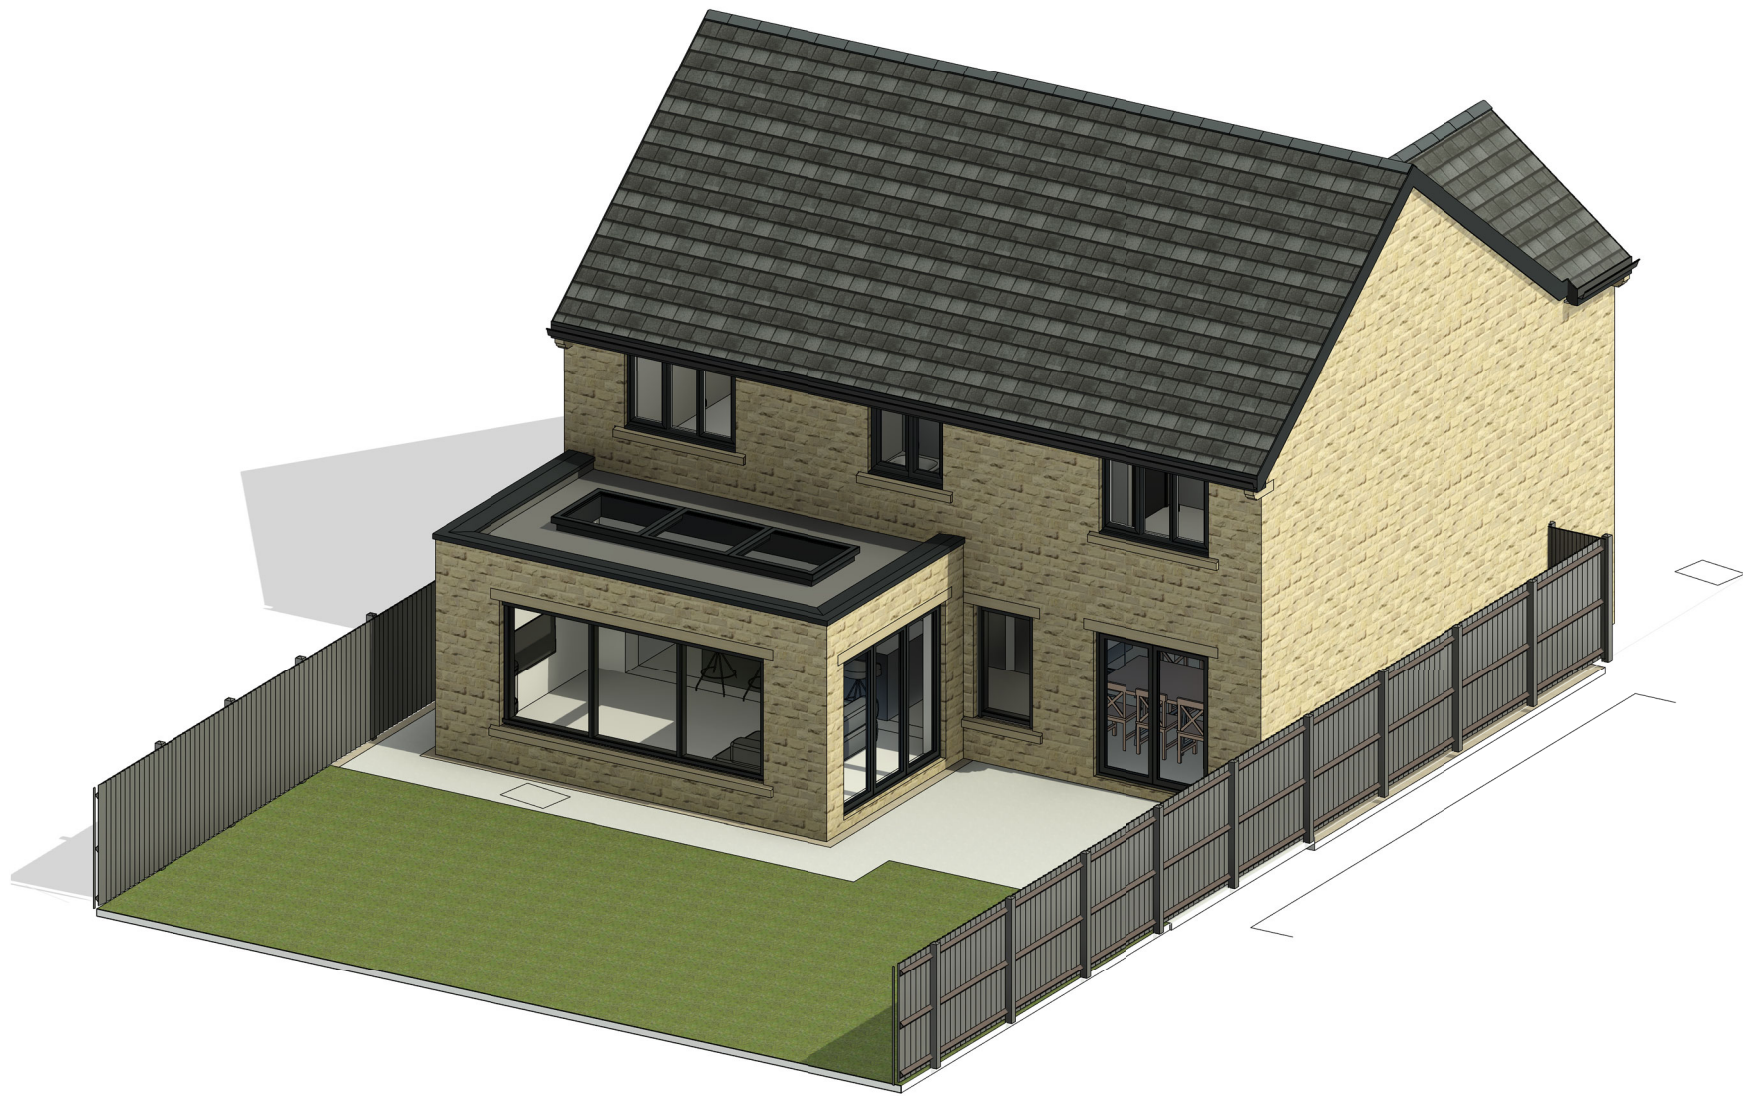

3D View 2