



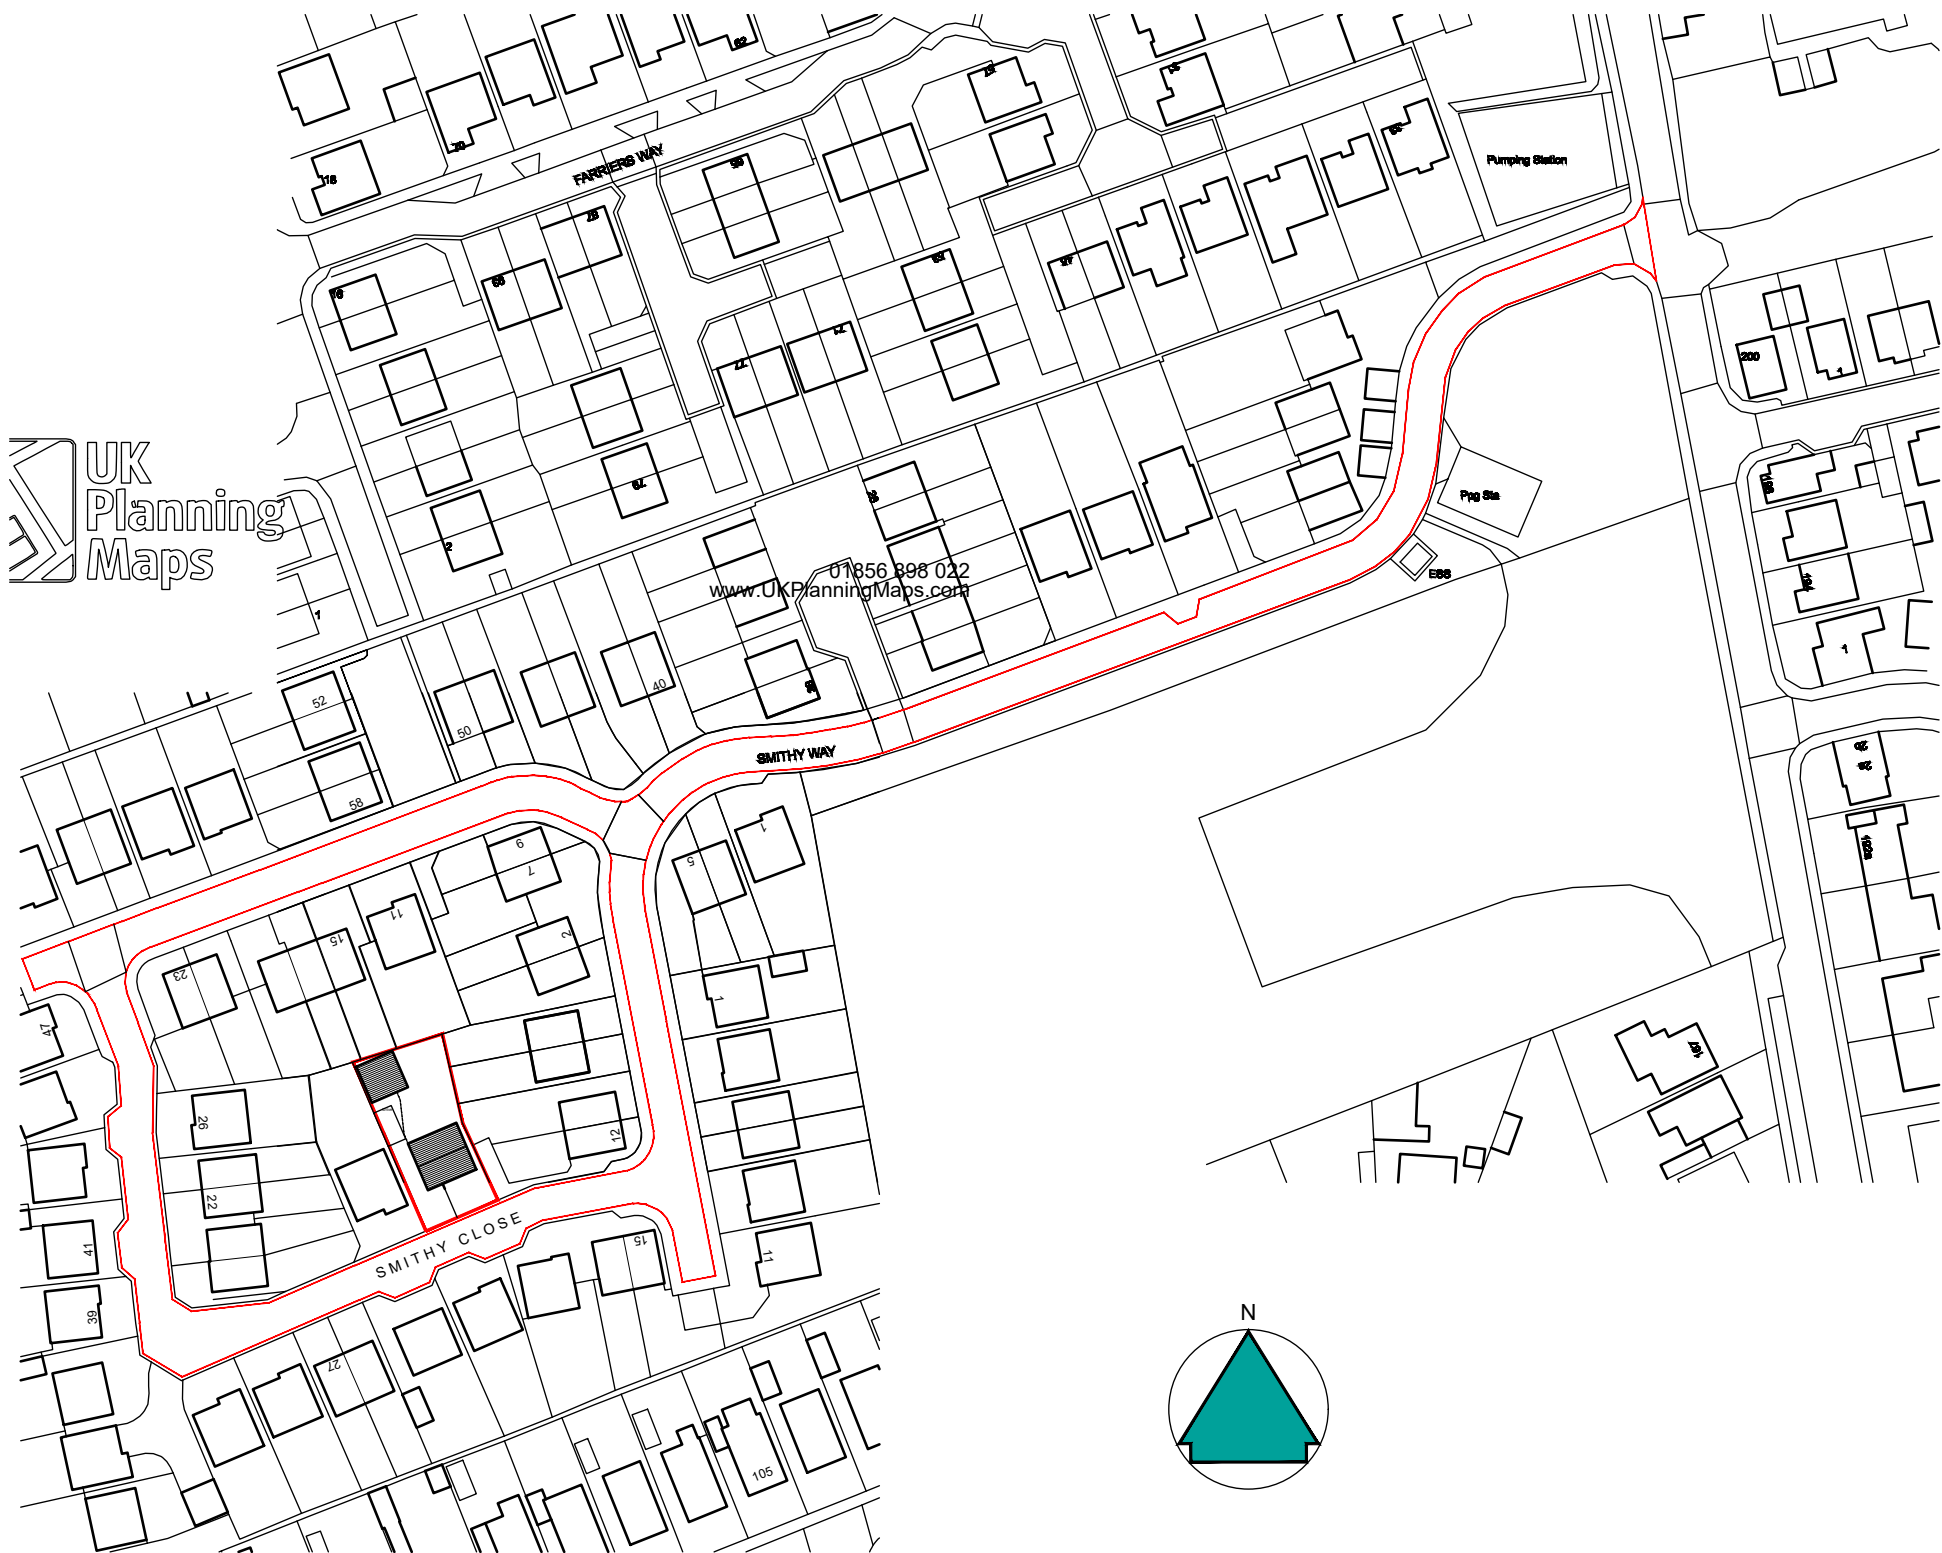

Block Plan at 1:1250

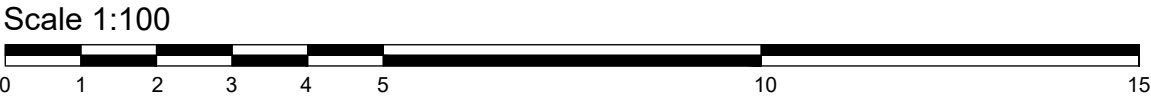

NOTES

This drawing has been prepared specifically for the purpose of obtaining Planning and or Building Regulations Approval. Its suitability for other purposes without additional supplementary details and specifications cannot be guaranteed.

All dimensions are to be checked on site, any discrepancies are to be reported to the designer before work commences. Use only figured dimensions.

All structural components shown are indicative only. Details / calculations of structural members are to be provided by the Structural Engineer.

This drawing is not to be copied or divulged to a third party without written permission.

Key:

	Existing Beams
	Proposed beams
	Removed Structure
	Existing Walls
	Proposed Walls



Revisions		
P01	Preliminary Issue	04.12.24
P02	Client amends	16.10.24
P03	Client amends	03.11.24
P04	Client amends	10.12.24
P05	Client amends	17.01.25

Project:

Replacement Garage

at 14 Smithy Close
Lindley
HD3 3ZB

for Mr & Mrs. Eccles

Proposed Block Plan

Purpose of issue: PLANNING

Drawn	DRH
Date	January 2025
Scales	1:100 @ A3
Drawing No.	2499 - 0301 - P05