




Measured on site 16.400

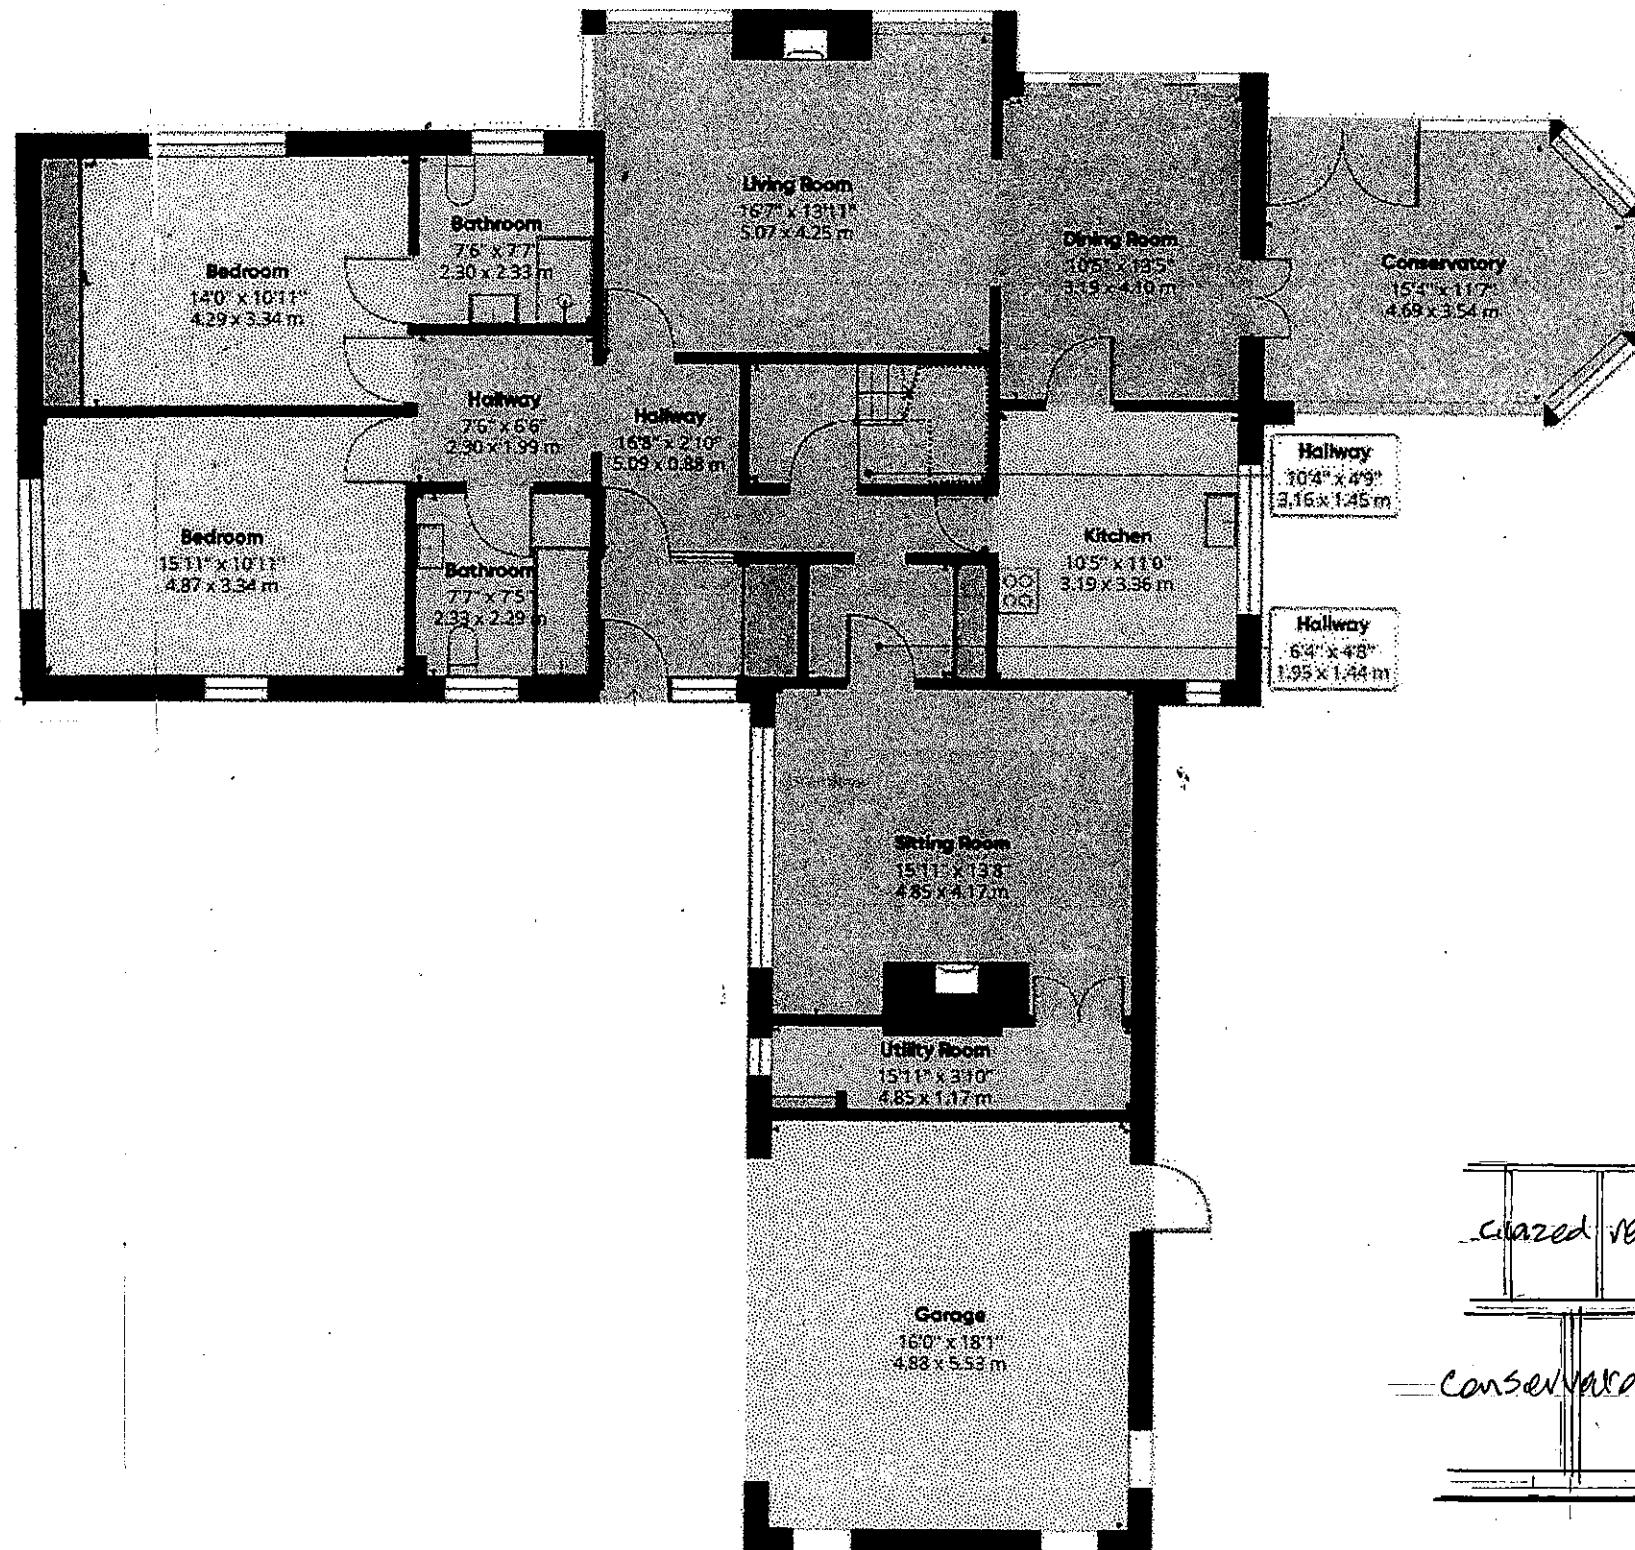

EXISTING GROUND FLOOR PLAN

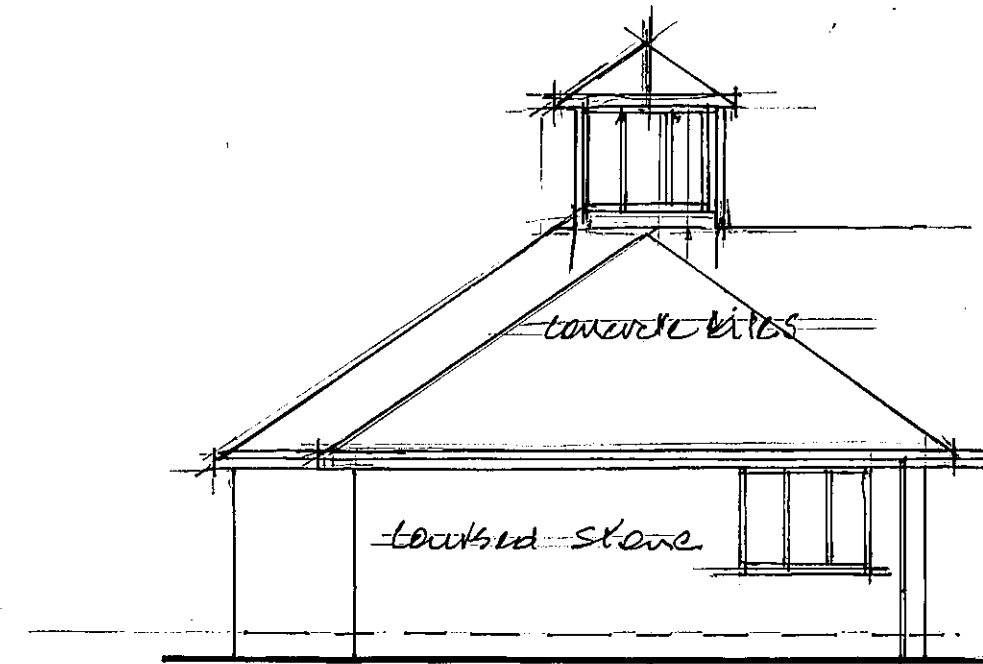

EXISTING EAST ELEVATION

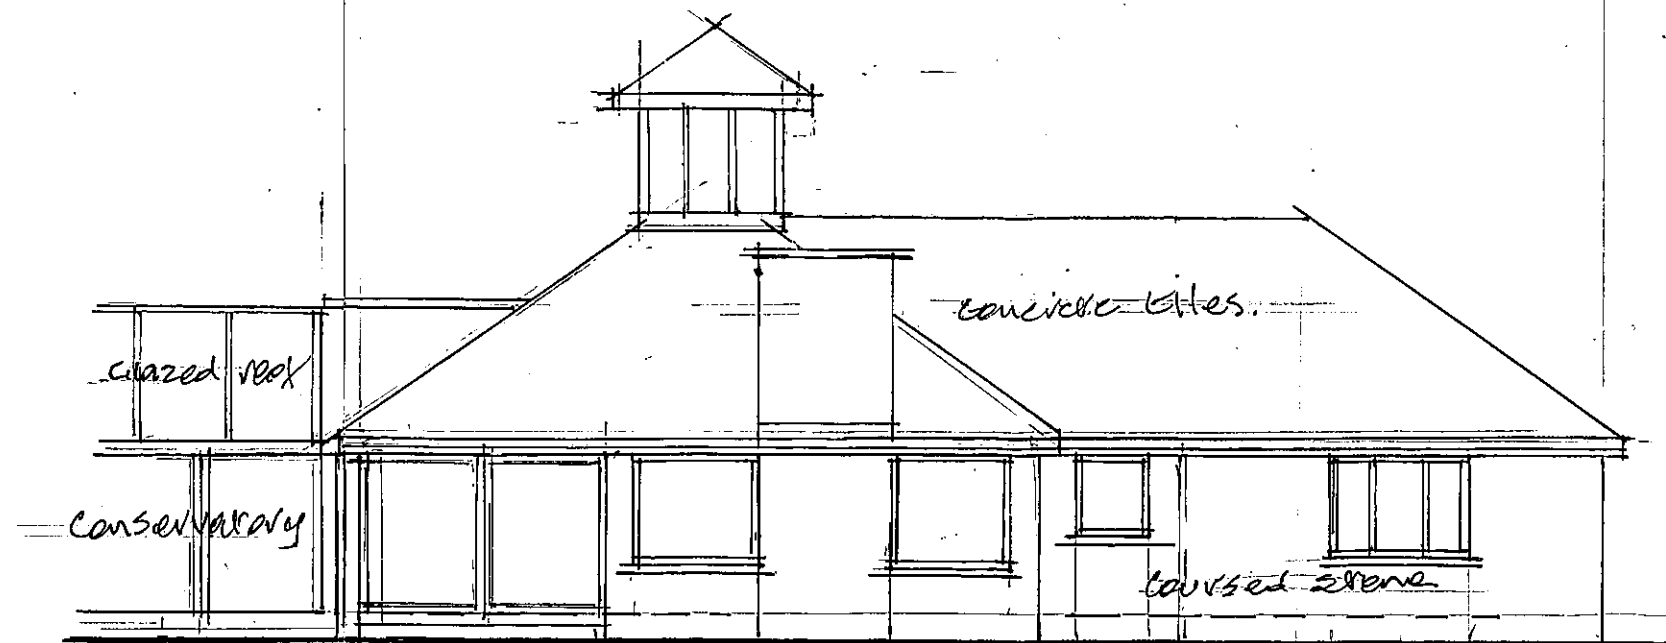

EXISTING SOUTH ELEVATION