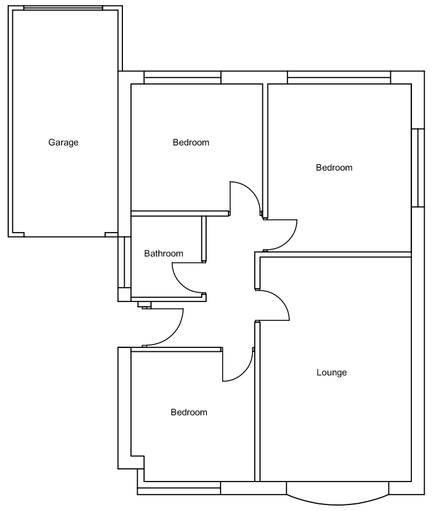

Ground floor
as existing

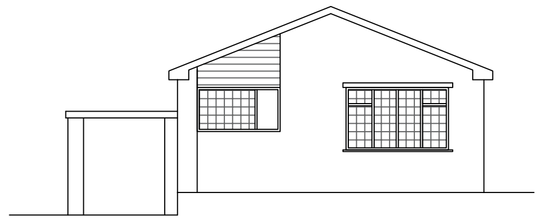

Front Elevation.
as existing

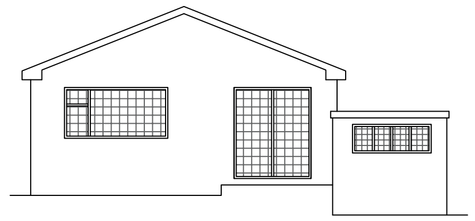

Rear Elevation.
as existing

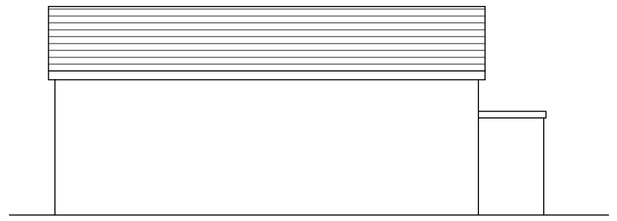

Side Elevation.
as existing

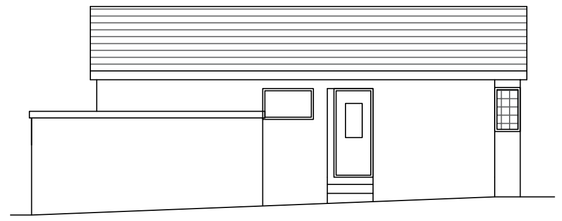

Side Elevation.
as existing

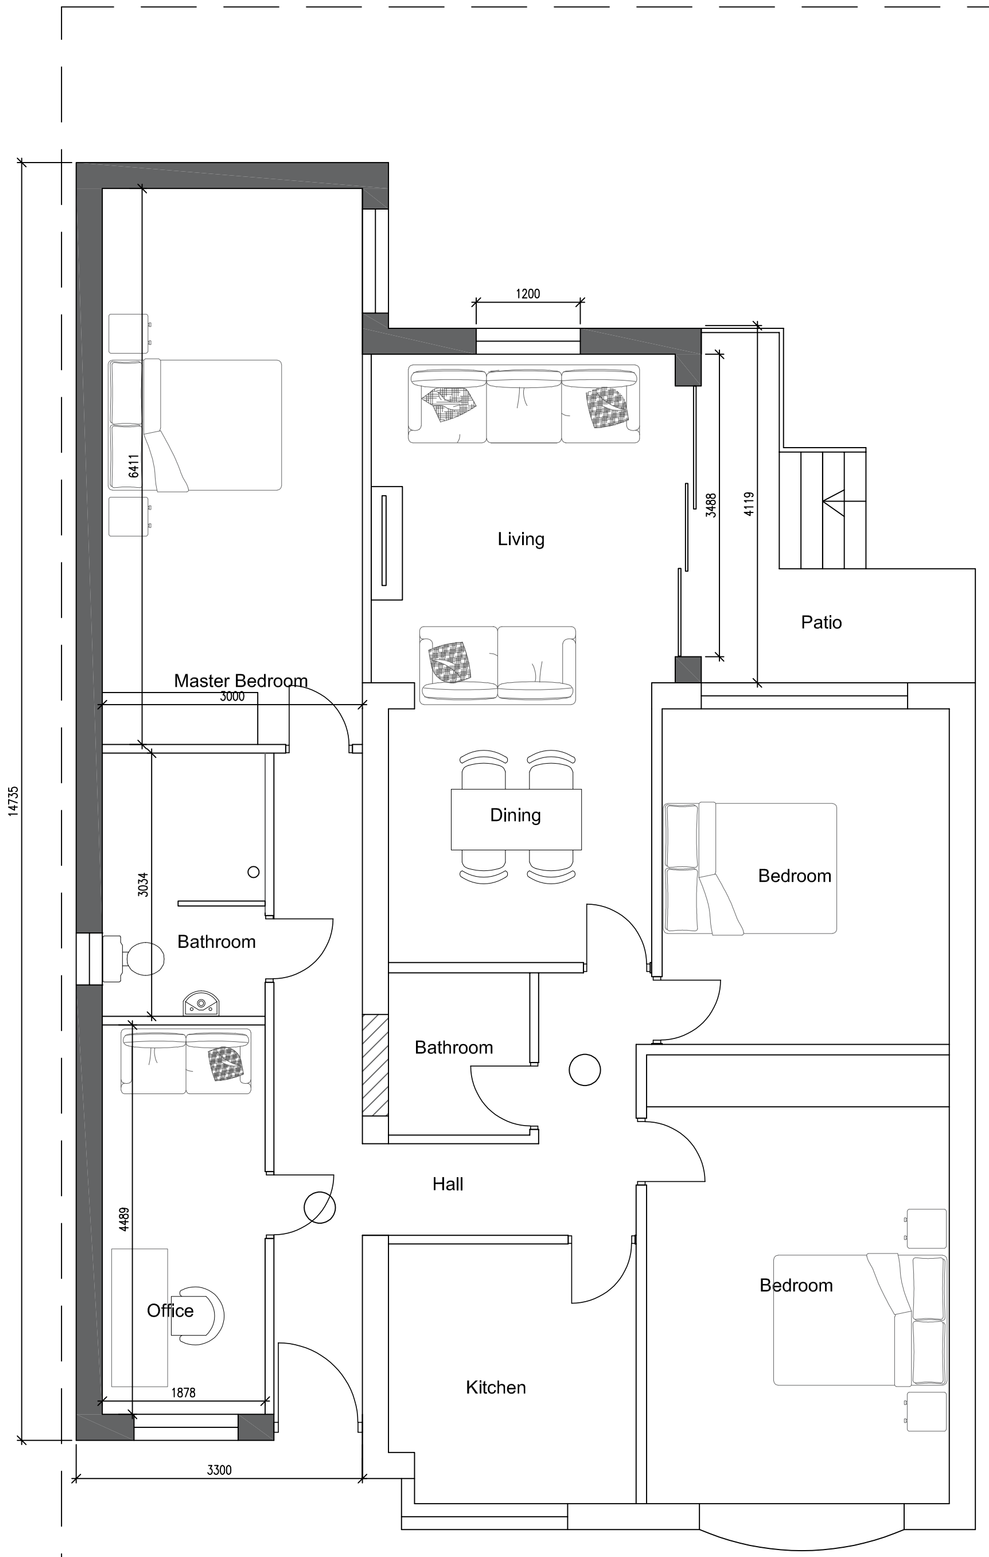

Ground floor
as Proposed

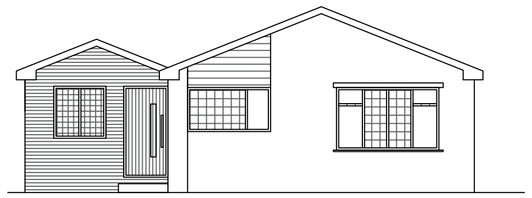

Front Elevation.
as existing

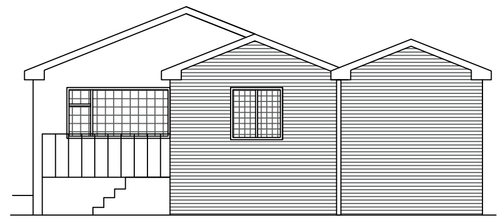

Rear Elevation.
as existing

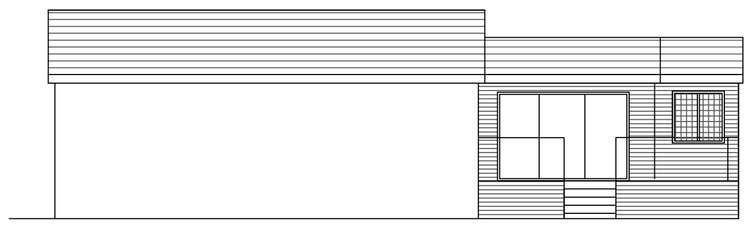

Side Elevation.
as existing

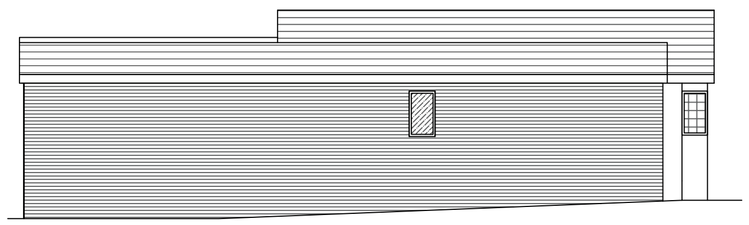

Side Elevation.
as existing

REVISION	DATE	DESCRIPTION

Paddocks Architecture

6 Sycamore Croft Skelmanthorpe
Huddersfield HD89UX
paddocksarchitecture@gmail.com 07809724312

A1

Project Proposed single storey side and rear extension, and decking
at 103 Bedale Drive Skelmanthorpe HD89EU

Date 12/09/2024

Drawing Existing and Proposed plans

Drg No 4

F 2092

R

Scale 1:100 1:50