




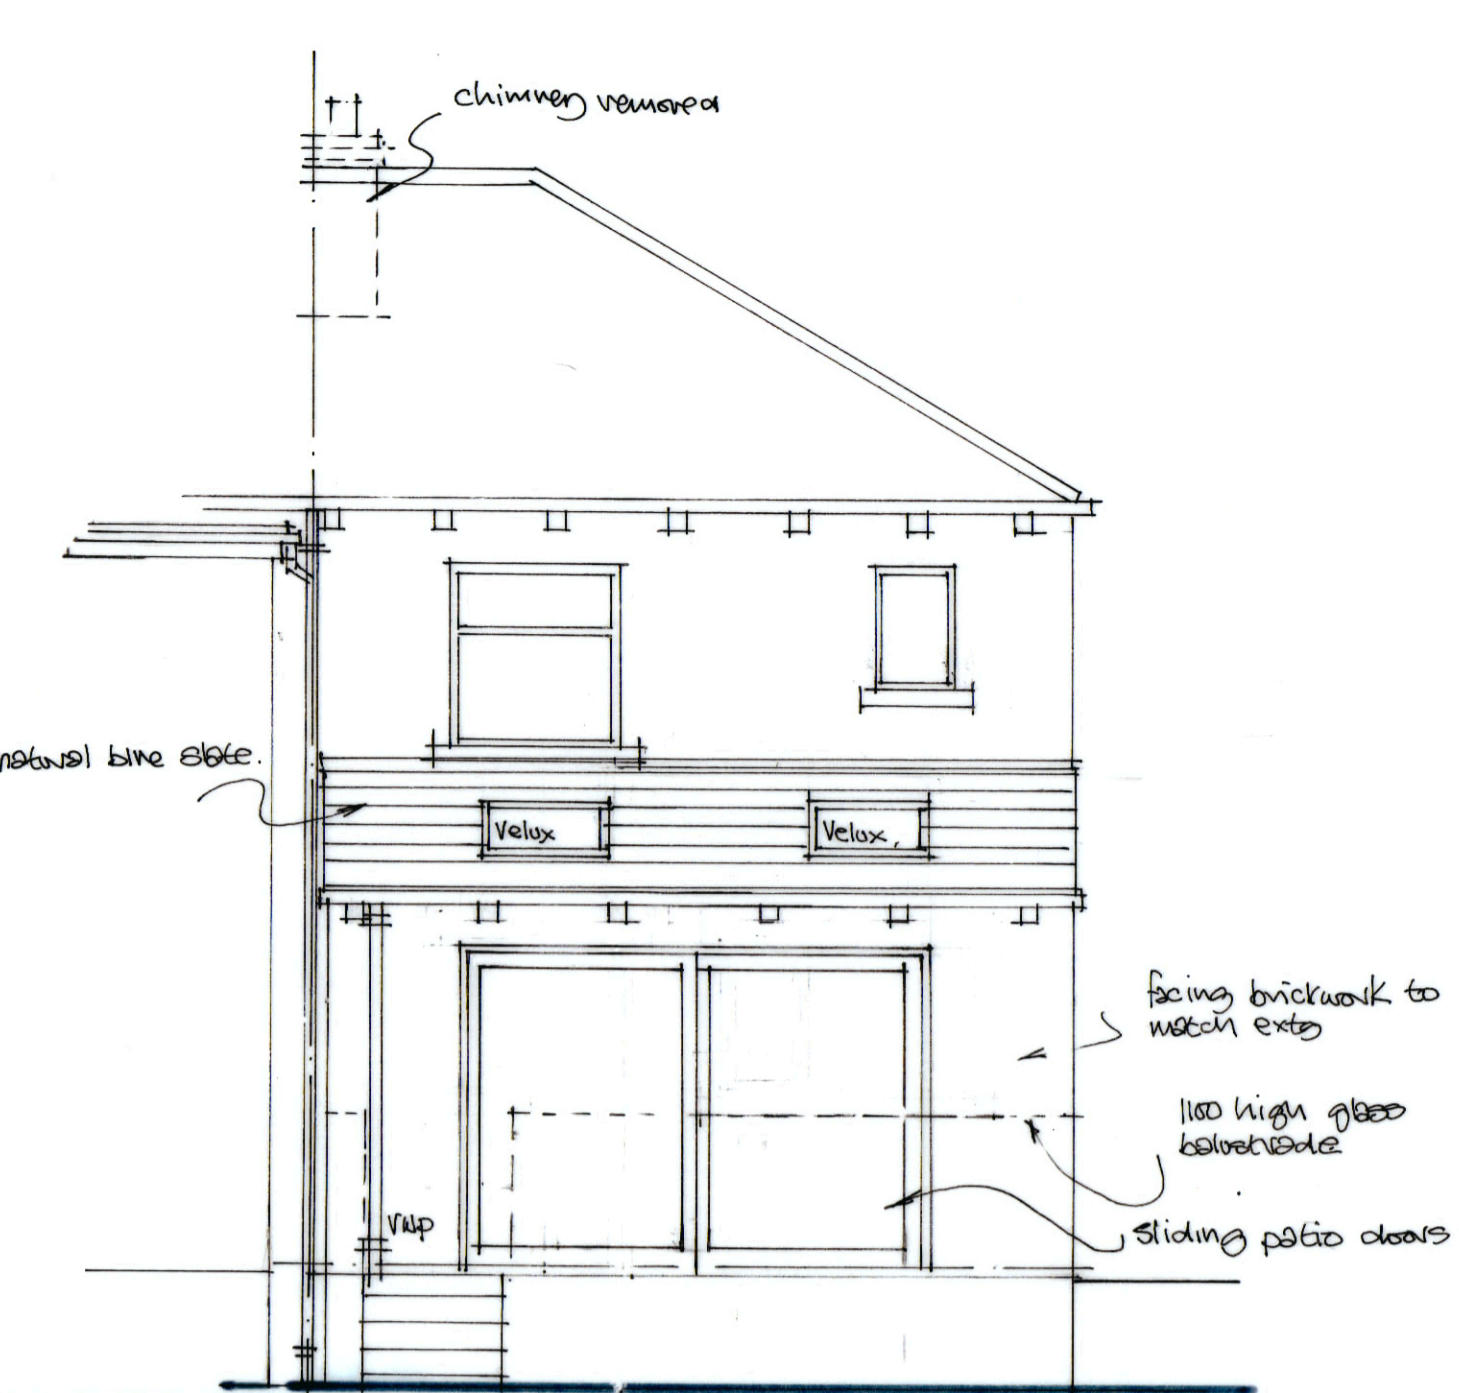


south east

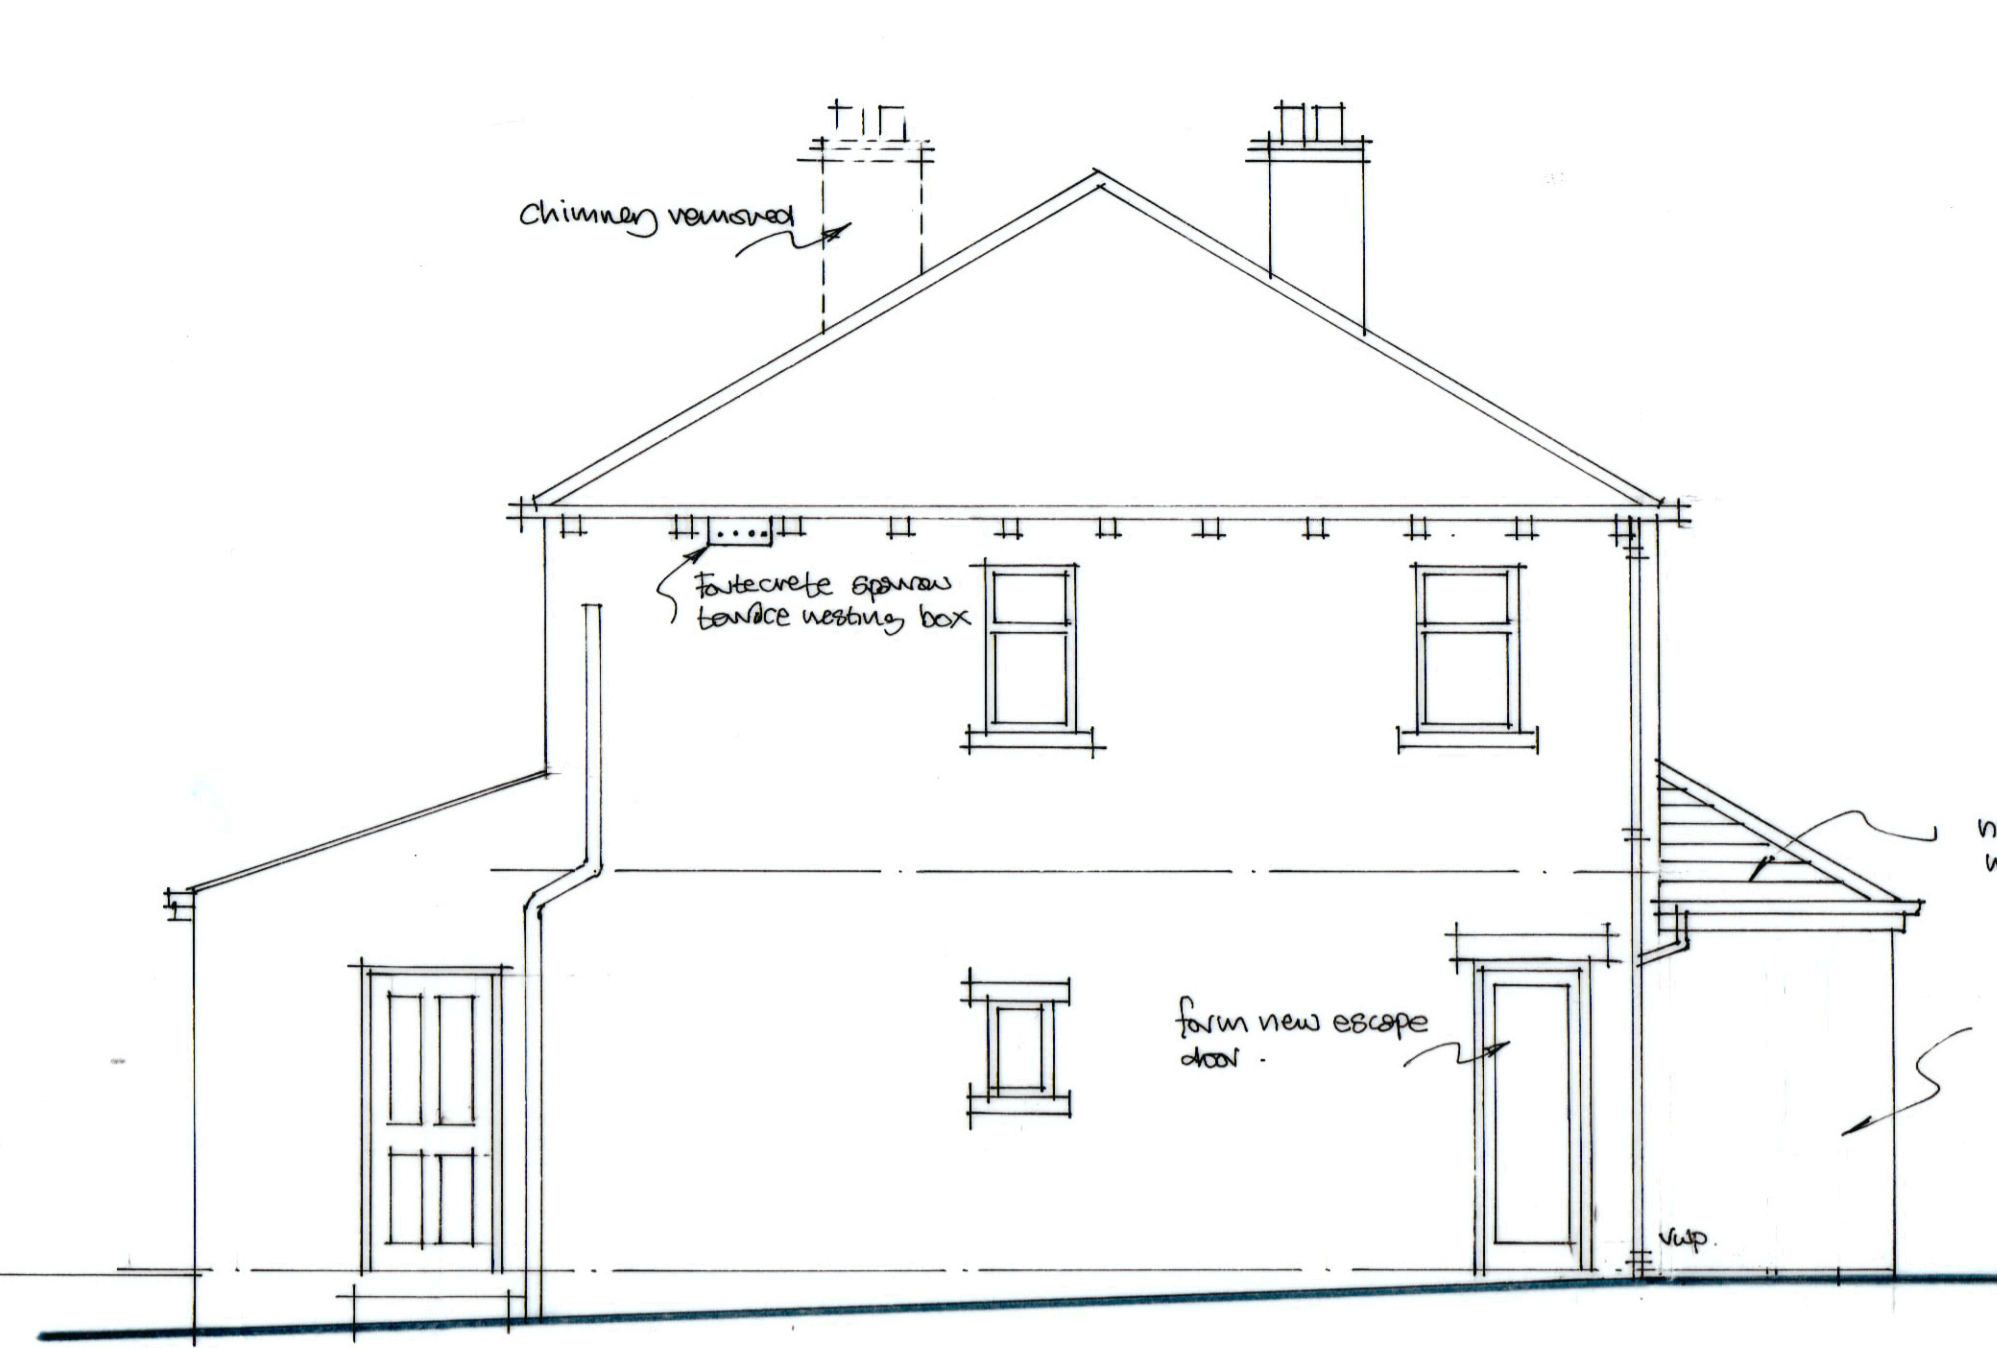


north east

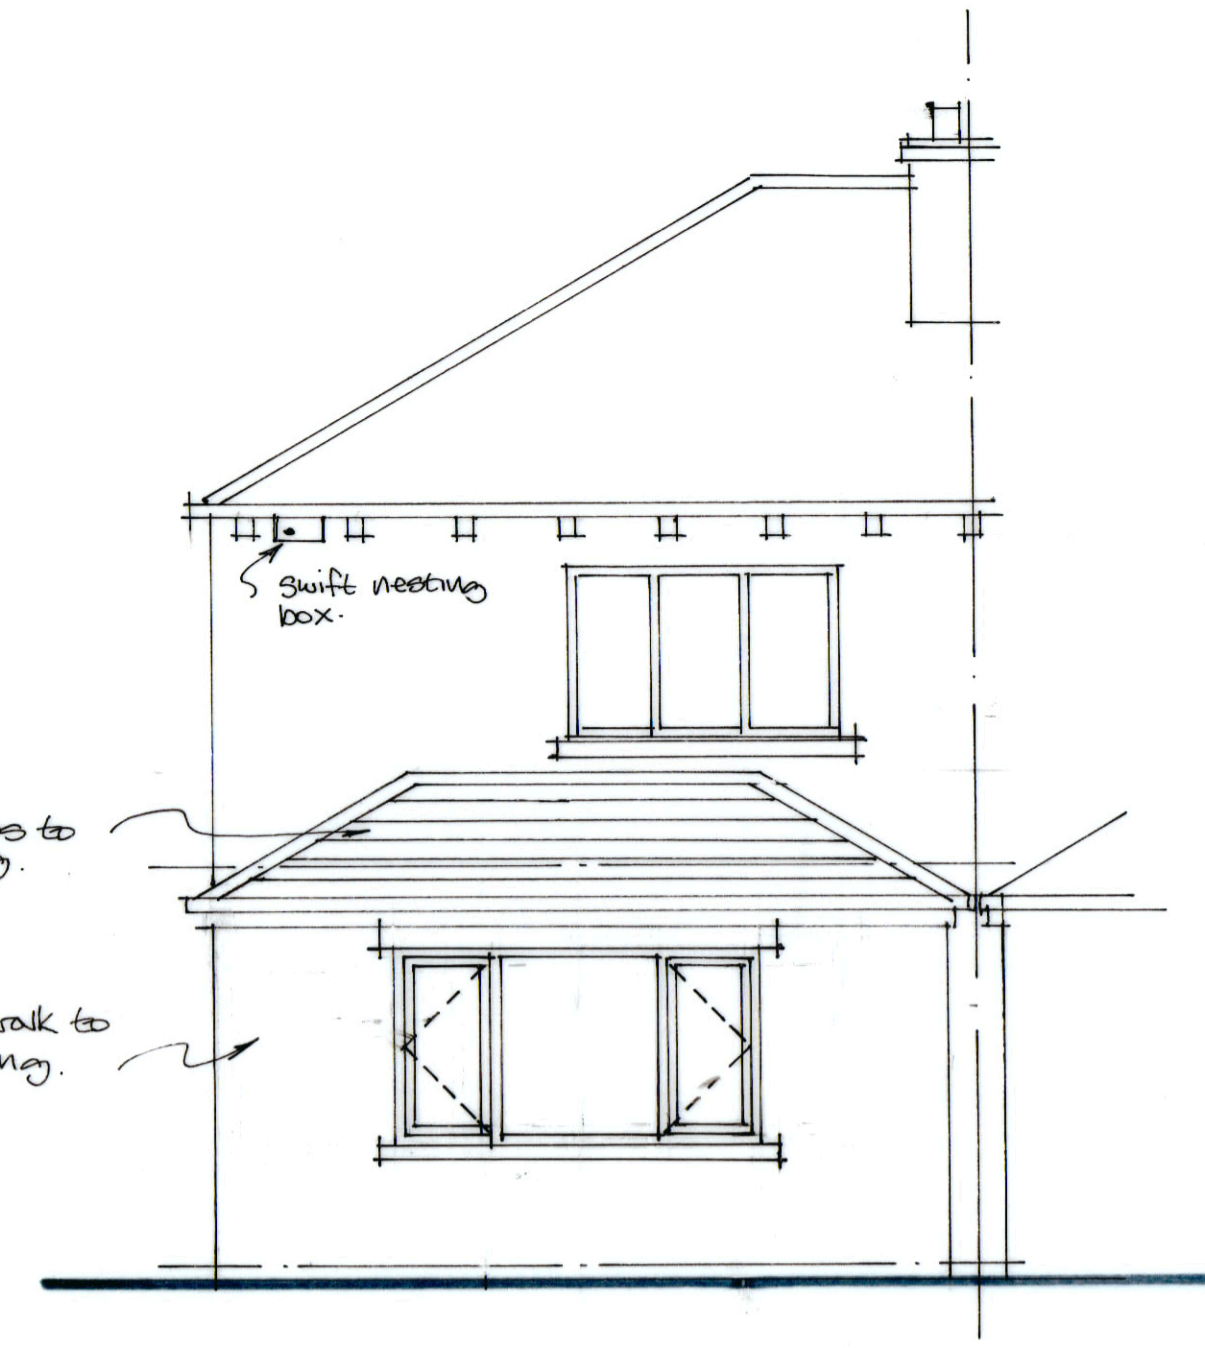


north west

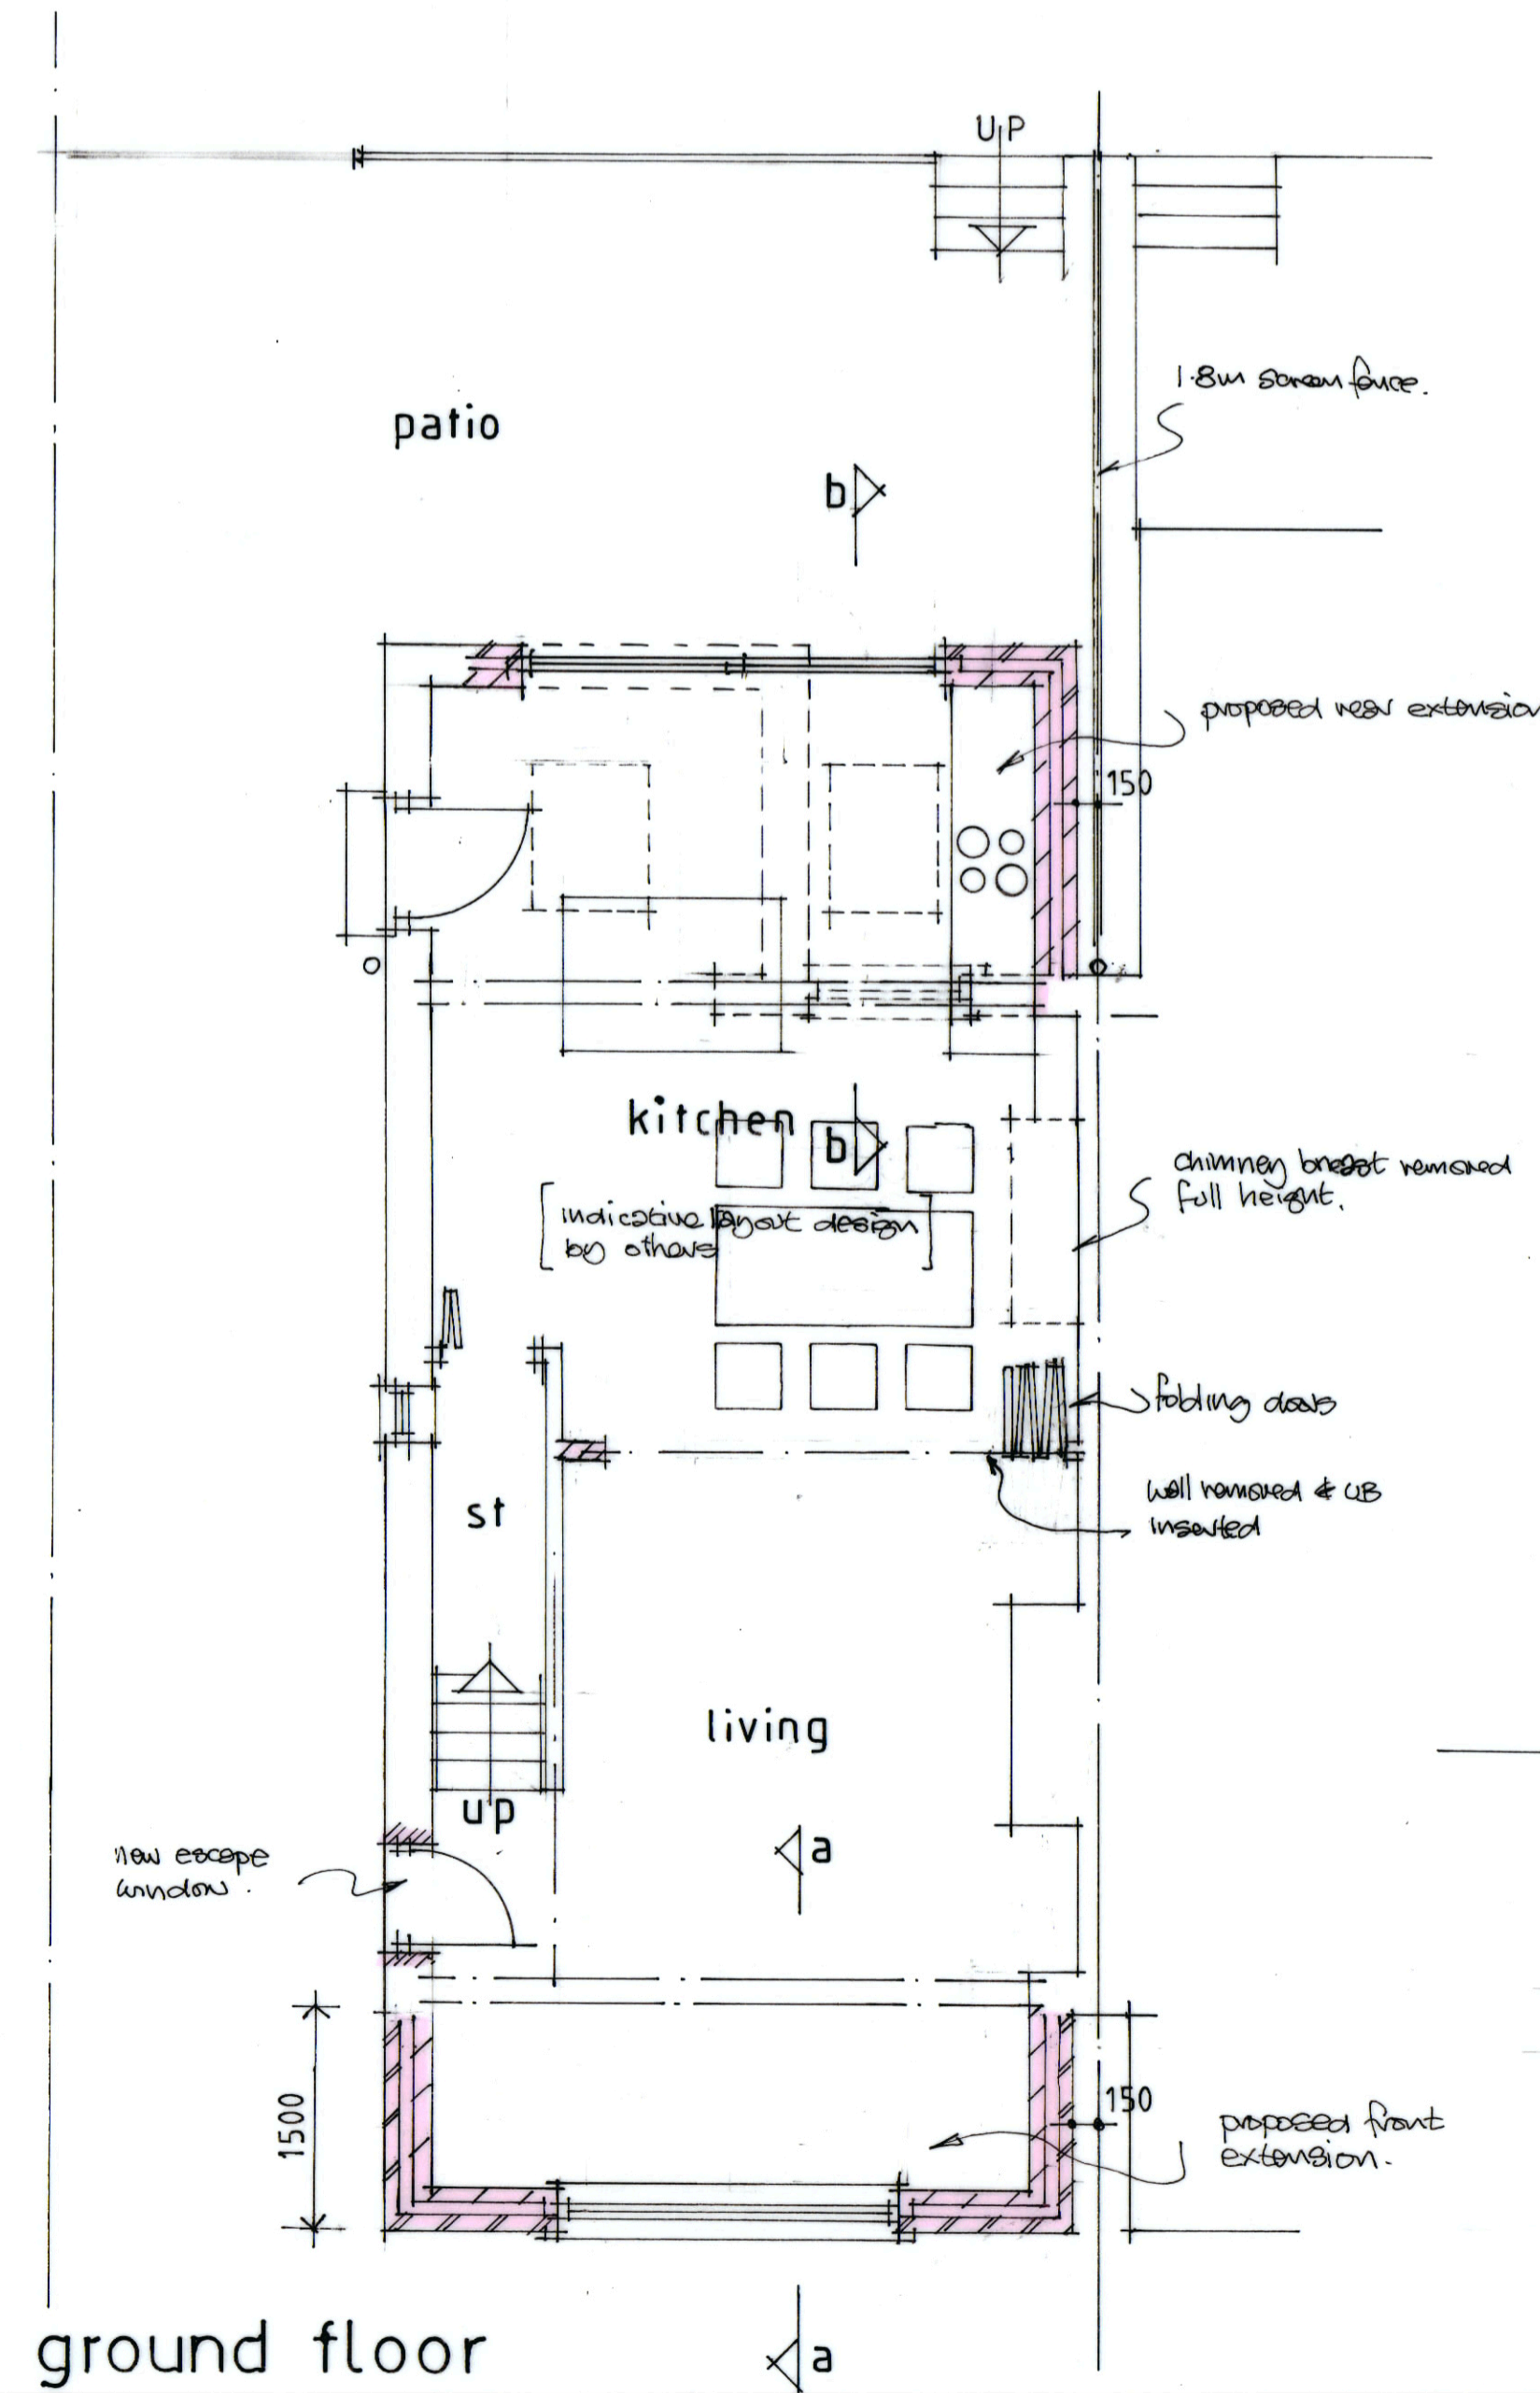

ground floor

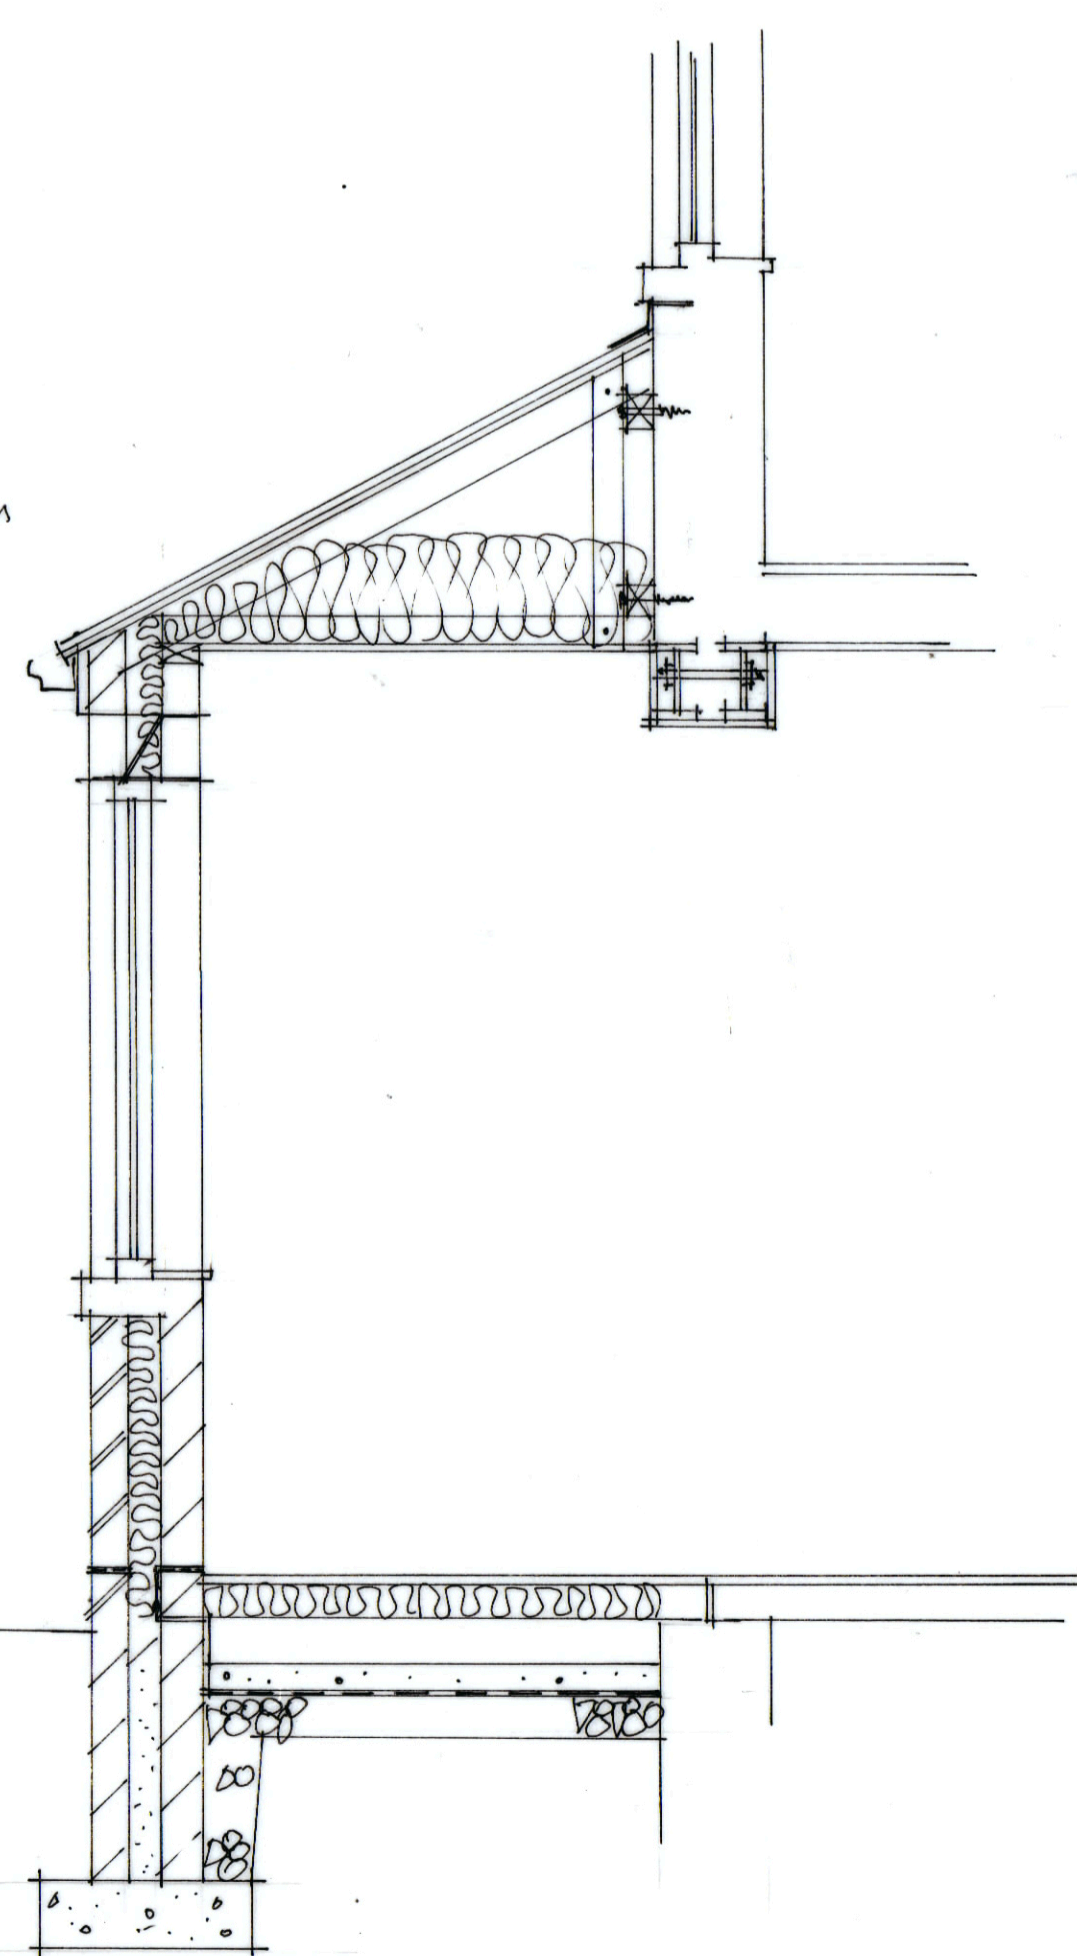

section a-a

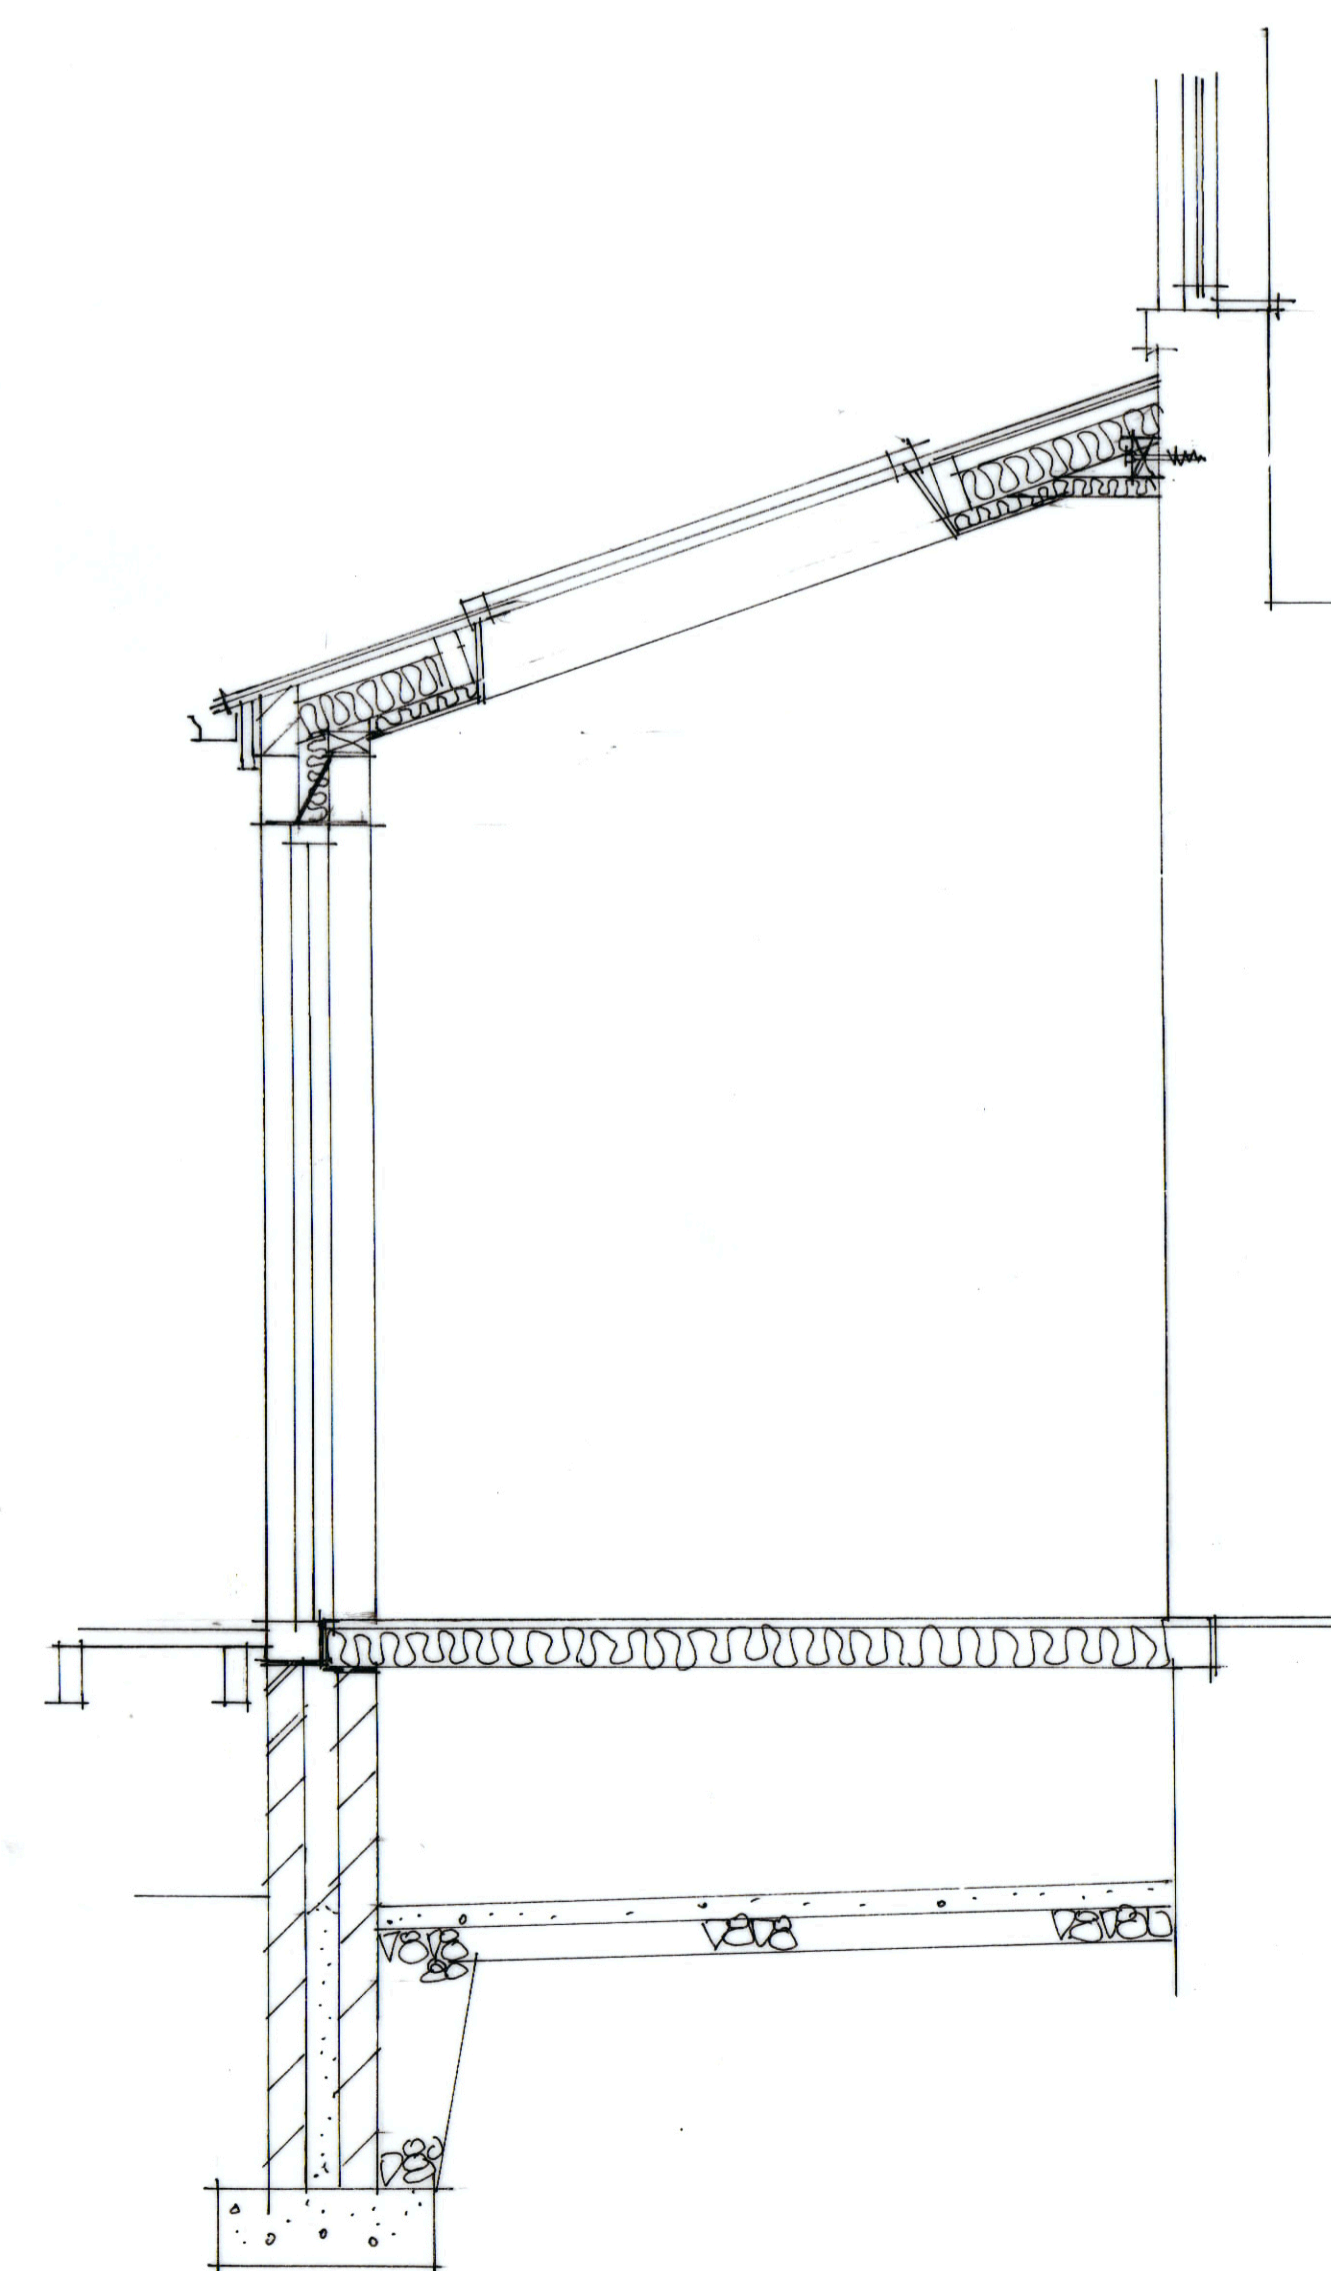

section b-b



location plan 1:1250

Revision	Date
All dimensions to be verified on site and the practice informed of any discrepancy.	
Calder Architectural Services Ltd 13 Henry Street Brighouse West Yorkshire HD6 2BL T: 01484 713475	
Mr & Mrs Clark	
Drawn	Date
	10-2024
Scale	1:50
Proposed extension and alterations at 17 Highmoor Lane Hartshead BD19 6LW	
Plans as proposed	
Job No.	Drawing No.
	2
	Rev.